


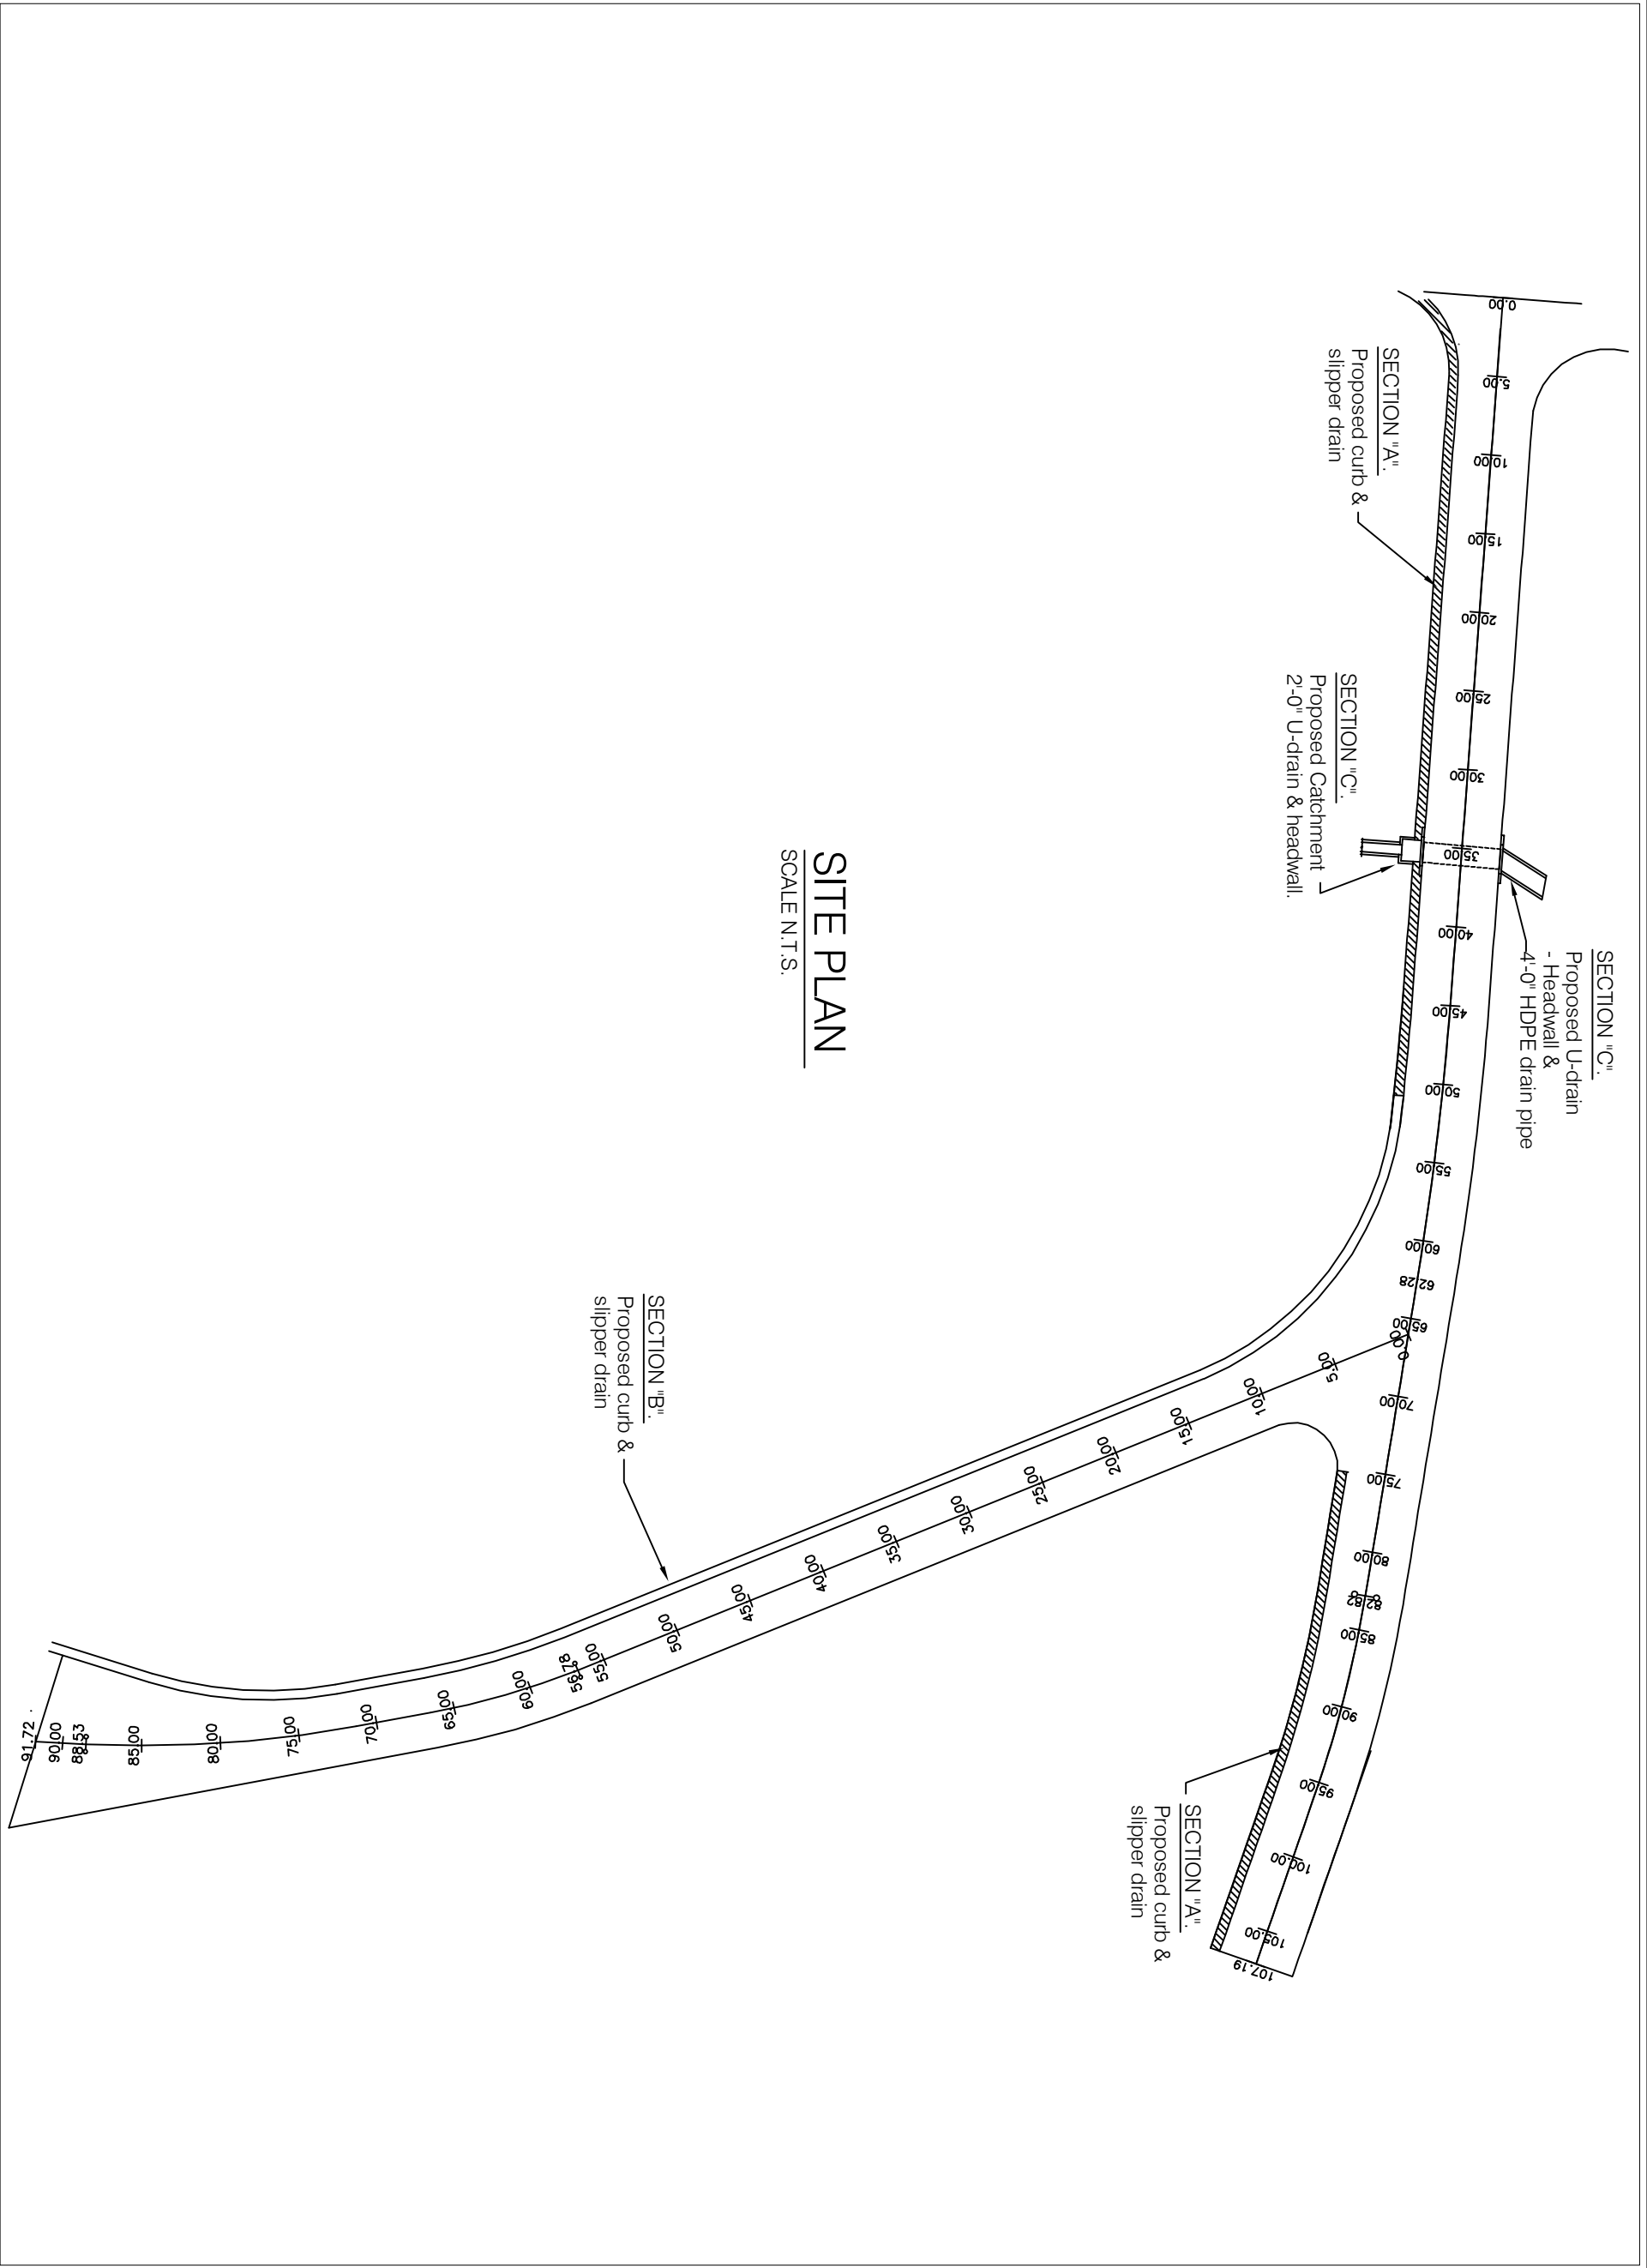

SITE PLAN

SCALE N.T.S.

GENERAL NOTES

No.	Revision / Issue	By	Chk	Da

P

W

D

Public Works Department

P.O. Box 344

Montserrat

West Indies

Tel: 664- 491 -2521/2

Fax: 664- 491 - 3475

Email: gov_eng@candw.tr

PROJECT: **MONGO HILL ROAD & DRAIN IMPROVEMENT**

TITLE: **SITE PLAN**

DESIGN: RAWL JOB #: 0

DRAWN: OREENU

CHECKED: PWD

FILE PATH: SHEET NO.: 01

DATE: 14/07/2023

SCALE: NTS