


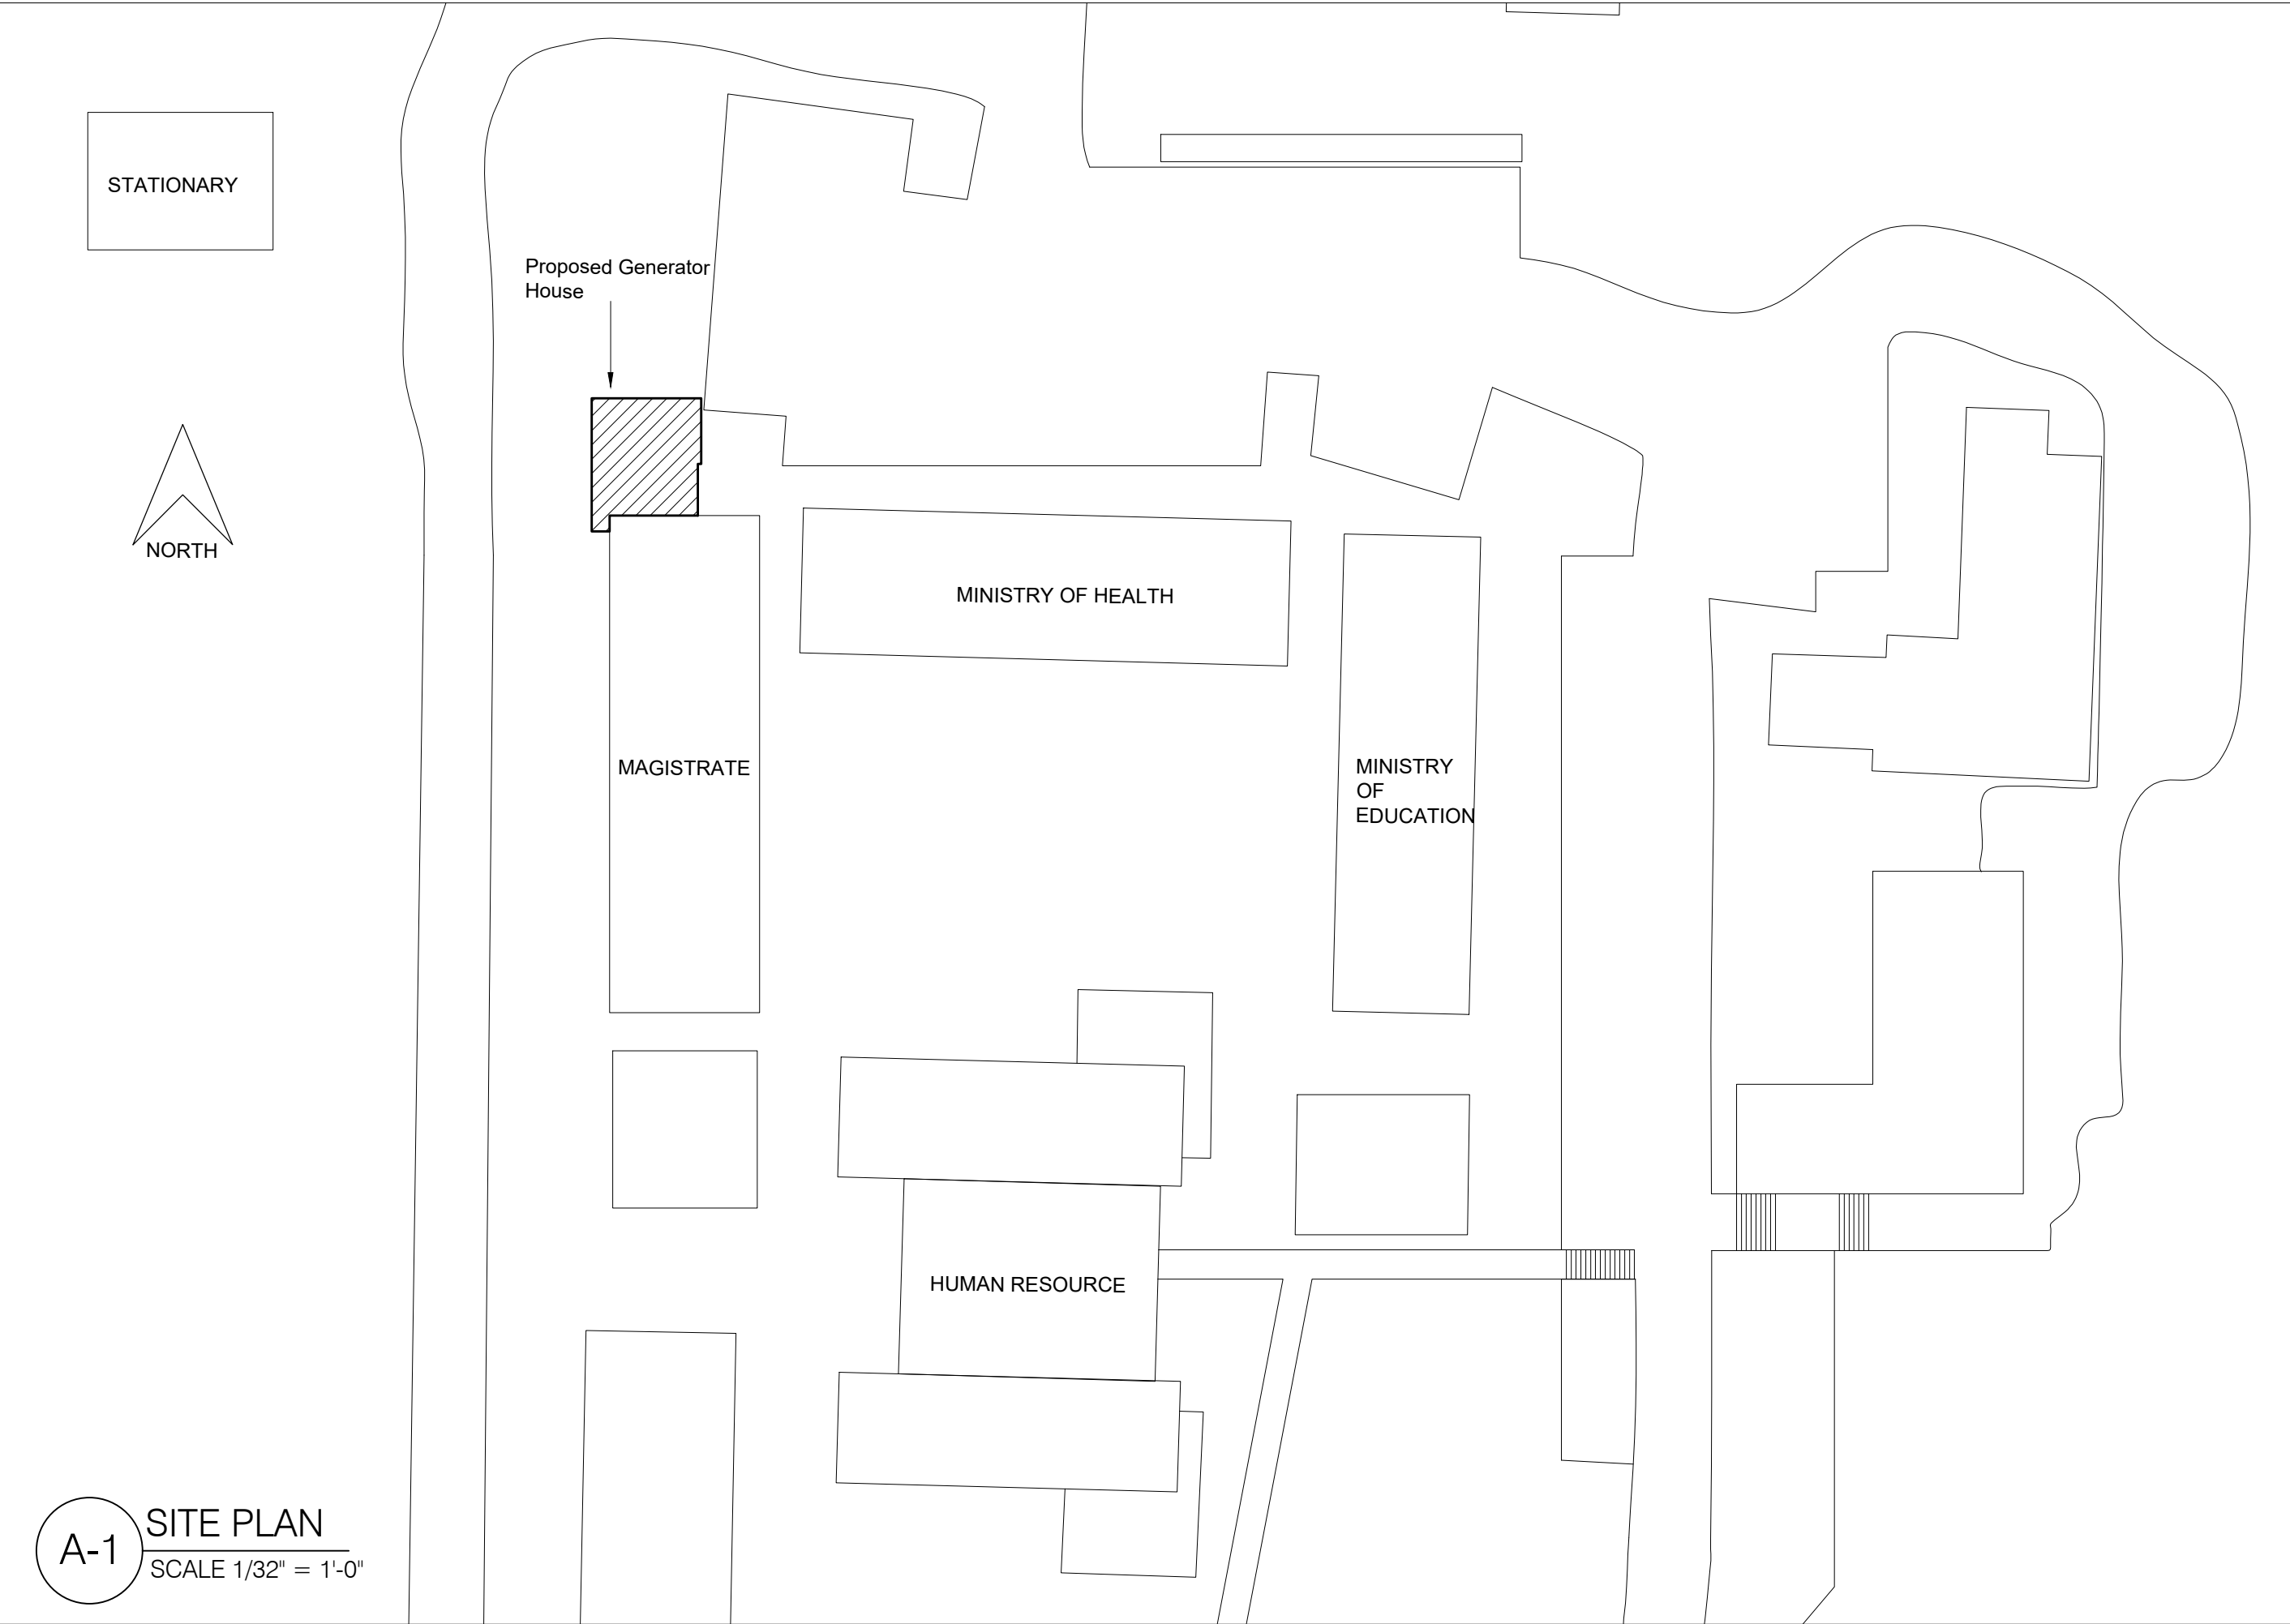

Revisions

A	MM/DD/YY	
Δ	Date	Description

- General Notes
1. This drawing is the exclusive property of the The Ministry of Communications & Works for Montserrat and the reproduction in whole or in part is prohibited without prior written consent.
 2. The Contractor is to check and verify all levels datum and dimensions and report any discrepancy or omission to the Architect, prior to construction.
 3. Drawings are not to be scaled
 4. The Architect is not responsible for dimensions of the site plan unless they are taken directly from a registered boundary survey carried out by a Licensed Land Surveyor.
 5. This drawing is to be read in conjunction with Structural, Mechanical, Electrical and/or other consultant's documentation that is applicable to the project

PROJECT
GOVERNMENT
HEADQUARTERS
GENERATOR HOUSE

DRAWING
Site Plan

PROJECT NO.	
DATE 30/07/2018	
SCALE AS SHOWN	DRAWING NO. A-01
DRAWN BY MCWLE	
CHECKED BY	REV:

Public Works
Department
Ministry of
Communications
& Works

O. Box 344
Montserrat
West Indies
t: (664) 491-6611
f: (664) 491-6659
e: govarch@gov.ms

Revisions

A	Date	Description
	MM/DD/YY	

General Notes

This drawing is the exclusive property of the The Ministry of Communications & Works for Internet and the reproduction in whole or in part is prohibited without prior written consent.

The Contractor is to check and verify all levels datum and dimensions and report any discrepancy or omission to the Architect, prior to construction.

Drawings are not to be scaled

The Architect is not responsible for dimensions of a site plan unless they are taken directly from a registered land survey carried out by a Licensed Land Surveyor.

This drawing is to be read in conjunction with Structural, Mechanical, Electrical and/or other consultant's documentation that is applicable to the project.

PROJECT
GOVERNMENT
HEADQUARTERS
GENERATOR HOUSE

RAWING

Foundation

PROJECT NO.


DATE
30/07/2018

SCALE
AS SHOWN DRDRAWN BY
MCWLE S

DRAWING NO.

-01 |

V:

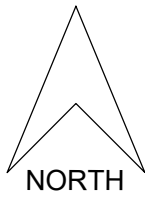

Epoxy 1/2"Ø steel 4" into
existing conc. wall @ 16"
o.c. to support new wall. -
See detail D2

New Foundation

8" Conc. blk. wall reinf. w/ 1/2" Ø bars @
16" o.c. Horizontal lather mesh @ 16" o.c.
All core fill to floor level.

10" x 24" Strip footing reinf. w/ 3 - $\frac{1}{2}$ " $\varnothing$
main bars continuous & $\frac{1}{2}$ " $\varnothing$ ties @ 12"
o.c. Depth to be determined on site

See detail D2

EXISTING FOUNDATION

(S-1

FOUNDATION PLAN
SCALE 1/4" = 1'-0"

Revisions

A	MM/DD/YY	Date	Description

General Notes

1. This drawing is the exclusive property of the The Ministry of Communications & Works for Montserrat and the reproduction in whole or in part is prohibited without prior written consent.
2. The Contractor is to check and verify all levels datum and dimensions and report any discrepancy or omission to the Architect, prior to construction.
3. Drawings are not to be scaled
4. The Architect is not responsible for dimensions of the site plan unless they are taken directly from a registered boundary survey carried out by a Licensed Land Surveyor.
5. This drawing is to be read in conjunction with Structural, Mechanical, Electrical and/or other consultant's documentation that is applicable to the project.

PROJECT

GOVERNMENT
HEADQUARTERS
GENERATOR HOUSE

DRAWING

Floor Plan

PROJECT NO.

DATE
30/07/2018

SCALE

AS SHOWN

DRAWN BY



MCWLE

CHECKED BY

DRAWING NO.

A-02

REV:

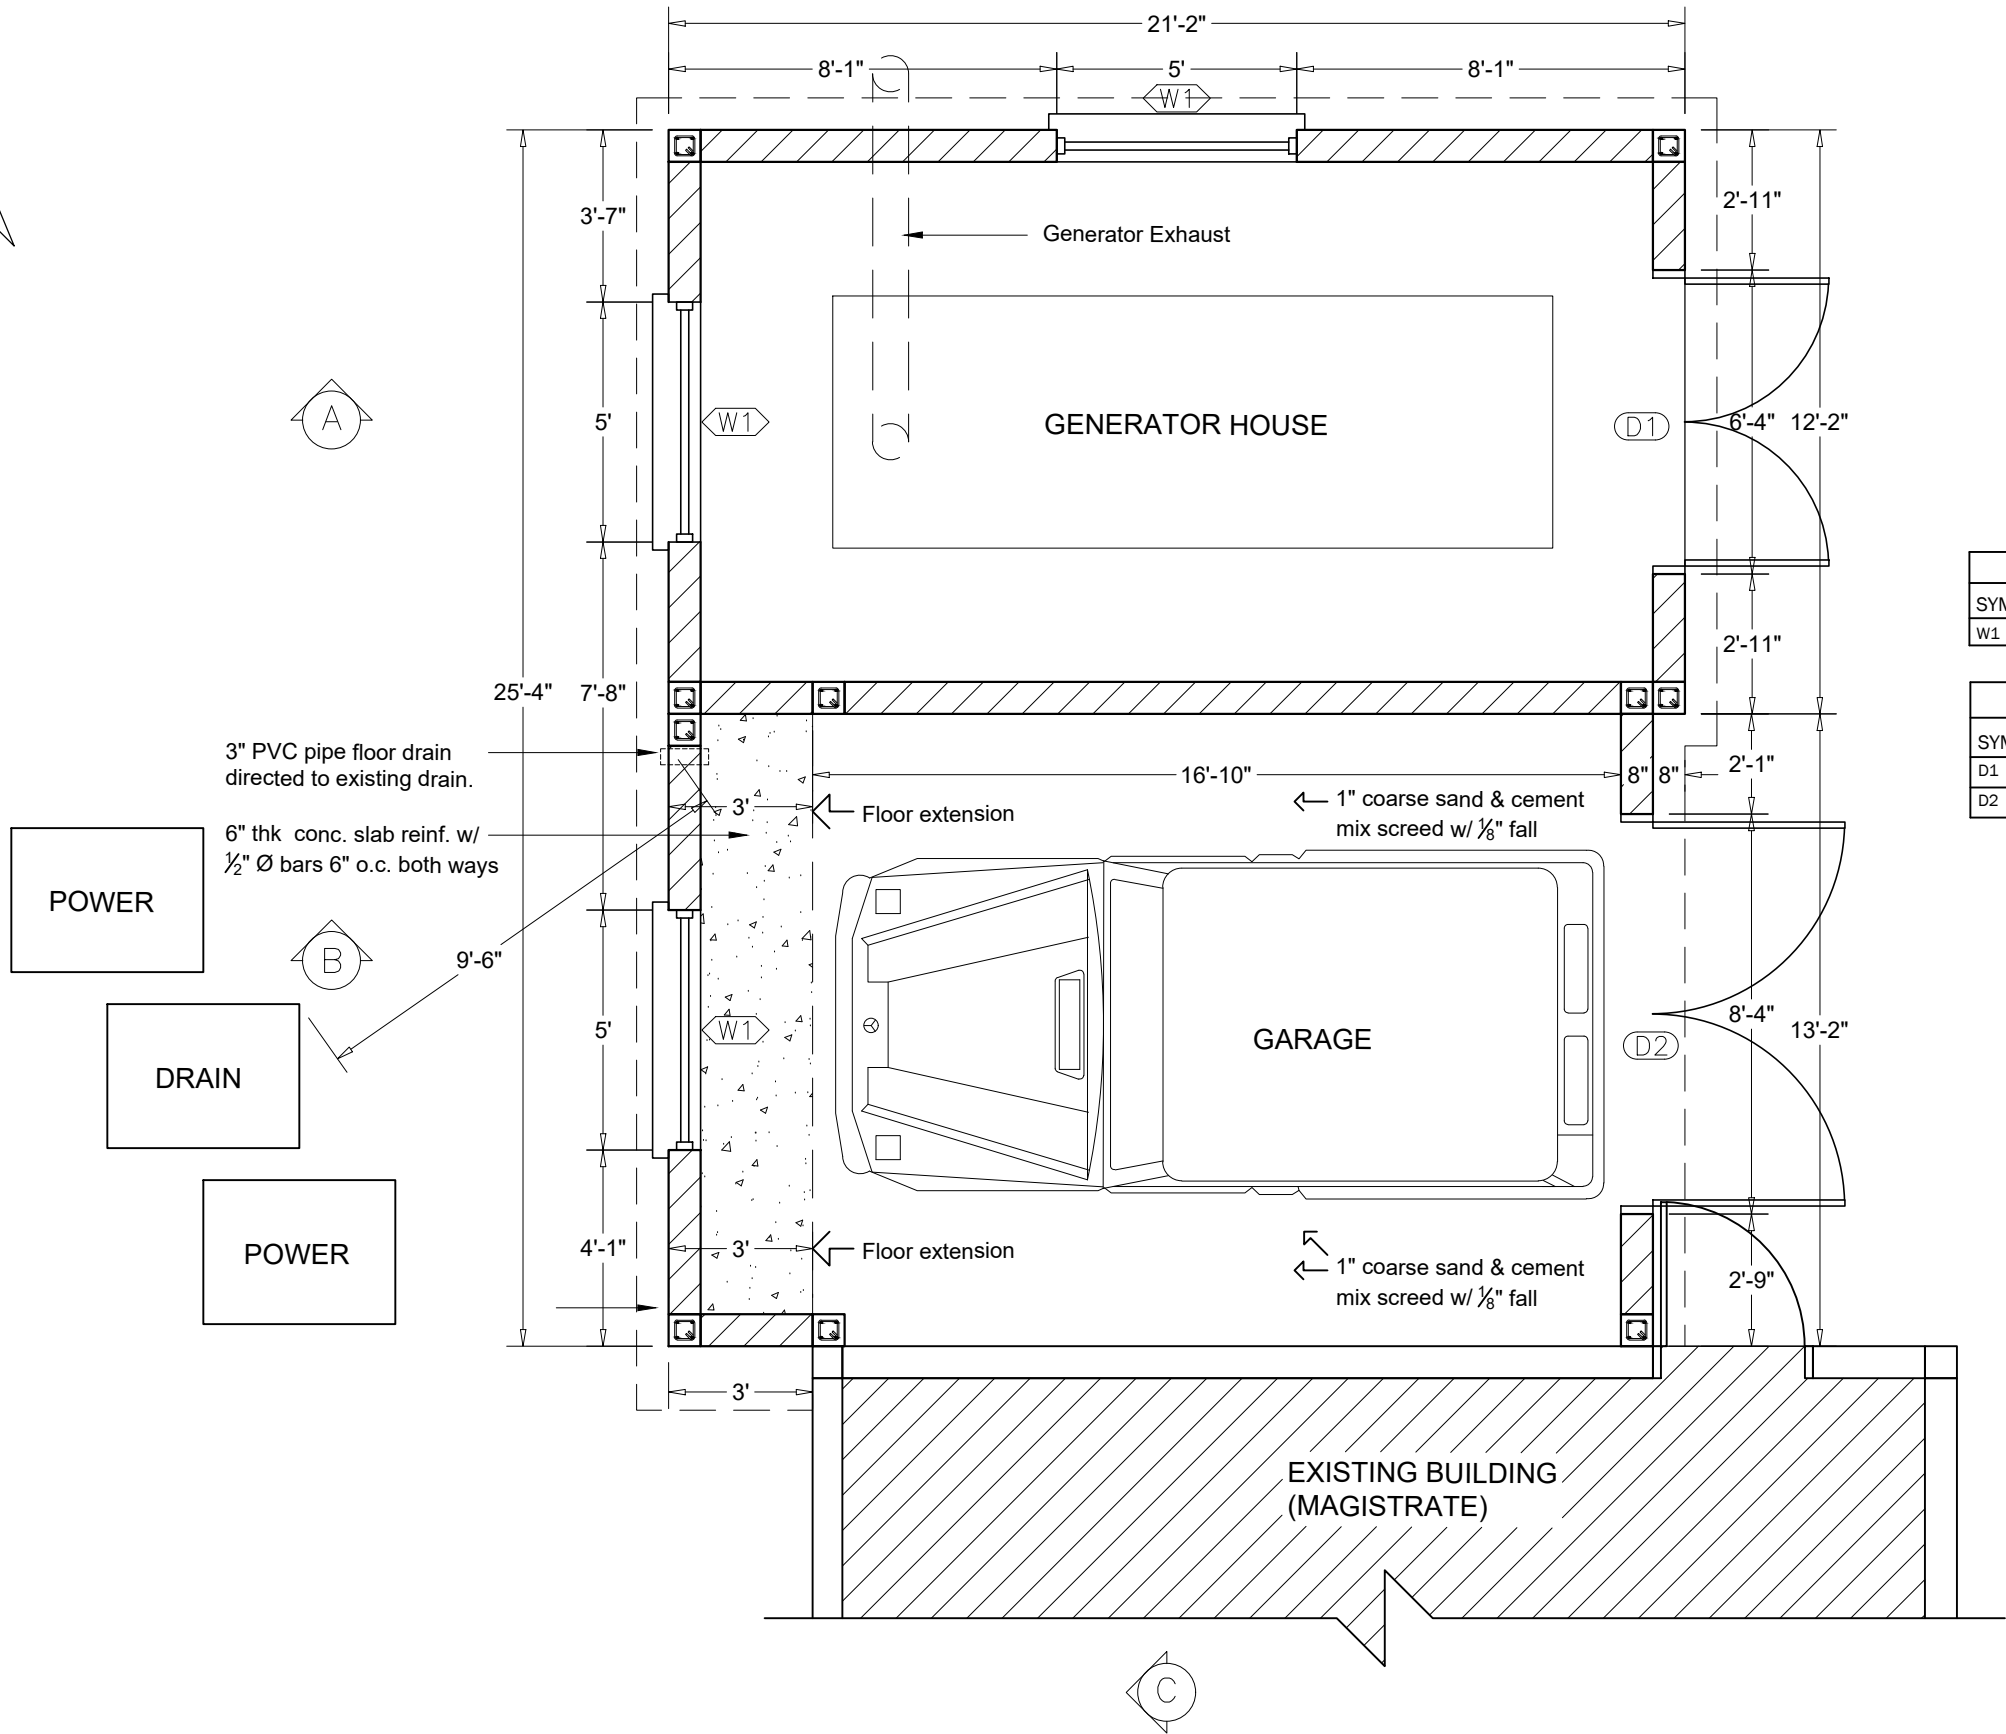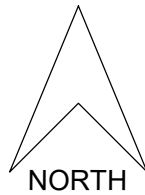

WINDOW SCHEDULE			
SYM	QTY	SIZE	TYPE
W1	3	60"x36"	3" LOUVER ALUMINUM SECURITY WINDOWS

DOOR SCHEDULE			
SYM	QTY	SIZE	TYPE
D1	1	72"x80"	ALUMINUM DOUBLE DOOR W/ LOUVER
D2	1	96"x96"	CUSTOM GATE SEE DETAIL D - 6

A-2 FLOOR PLAN
SCALE 1/4" = 1'-0"

Revisions

A	MM/DD/YY	

Date	Description
------	-------------


General Notes

1. This drawing is the exclusive property of the The Ministry of Communications & Works for Montserrat and the reproduction in whole or in part is prohibited without prior written consent.
2. The Contractor is to check and verify all levels datum and dimensions and report any discrepancy or omission to the Architect, prior to construction.
3. Drawings are not to be scaled
4. The Architect is not responsible for dimensions of the site plan unless they are taken directly from a registered boundary survey carried out by a Licensed Land Surveyor.
5. This drawing is to be read in conjunction with Structural, Mechanical, Electrical and/or other consultant's documentation that is applicable to the project.

PROJECT
GOVERNMENT
HEADQUARTERS
GENERATOR HOUSE

DRAWING
Section A

PROJECT NO.
DATE
30/07/2018
SCALE
AS SHOWN
DRAWN BY
MCWLE
CHECKED BY
DRAWING NO.
A-03
REV:

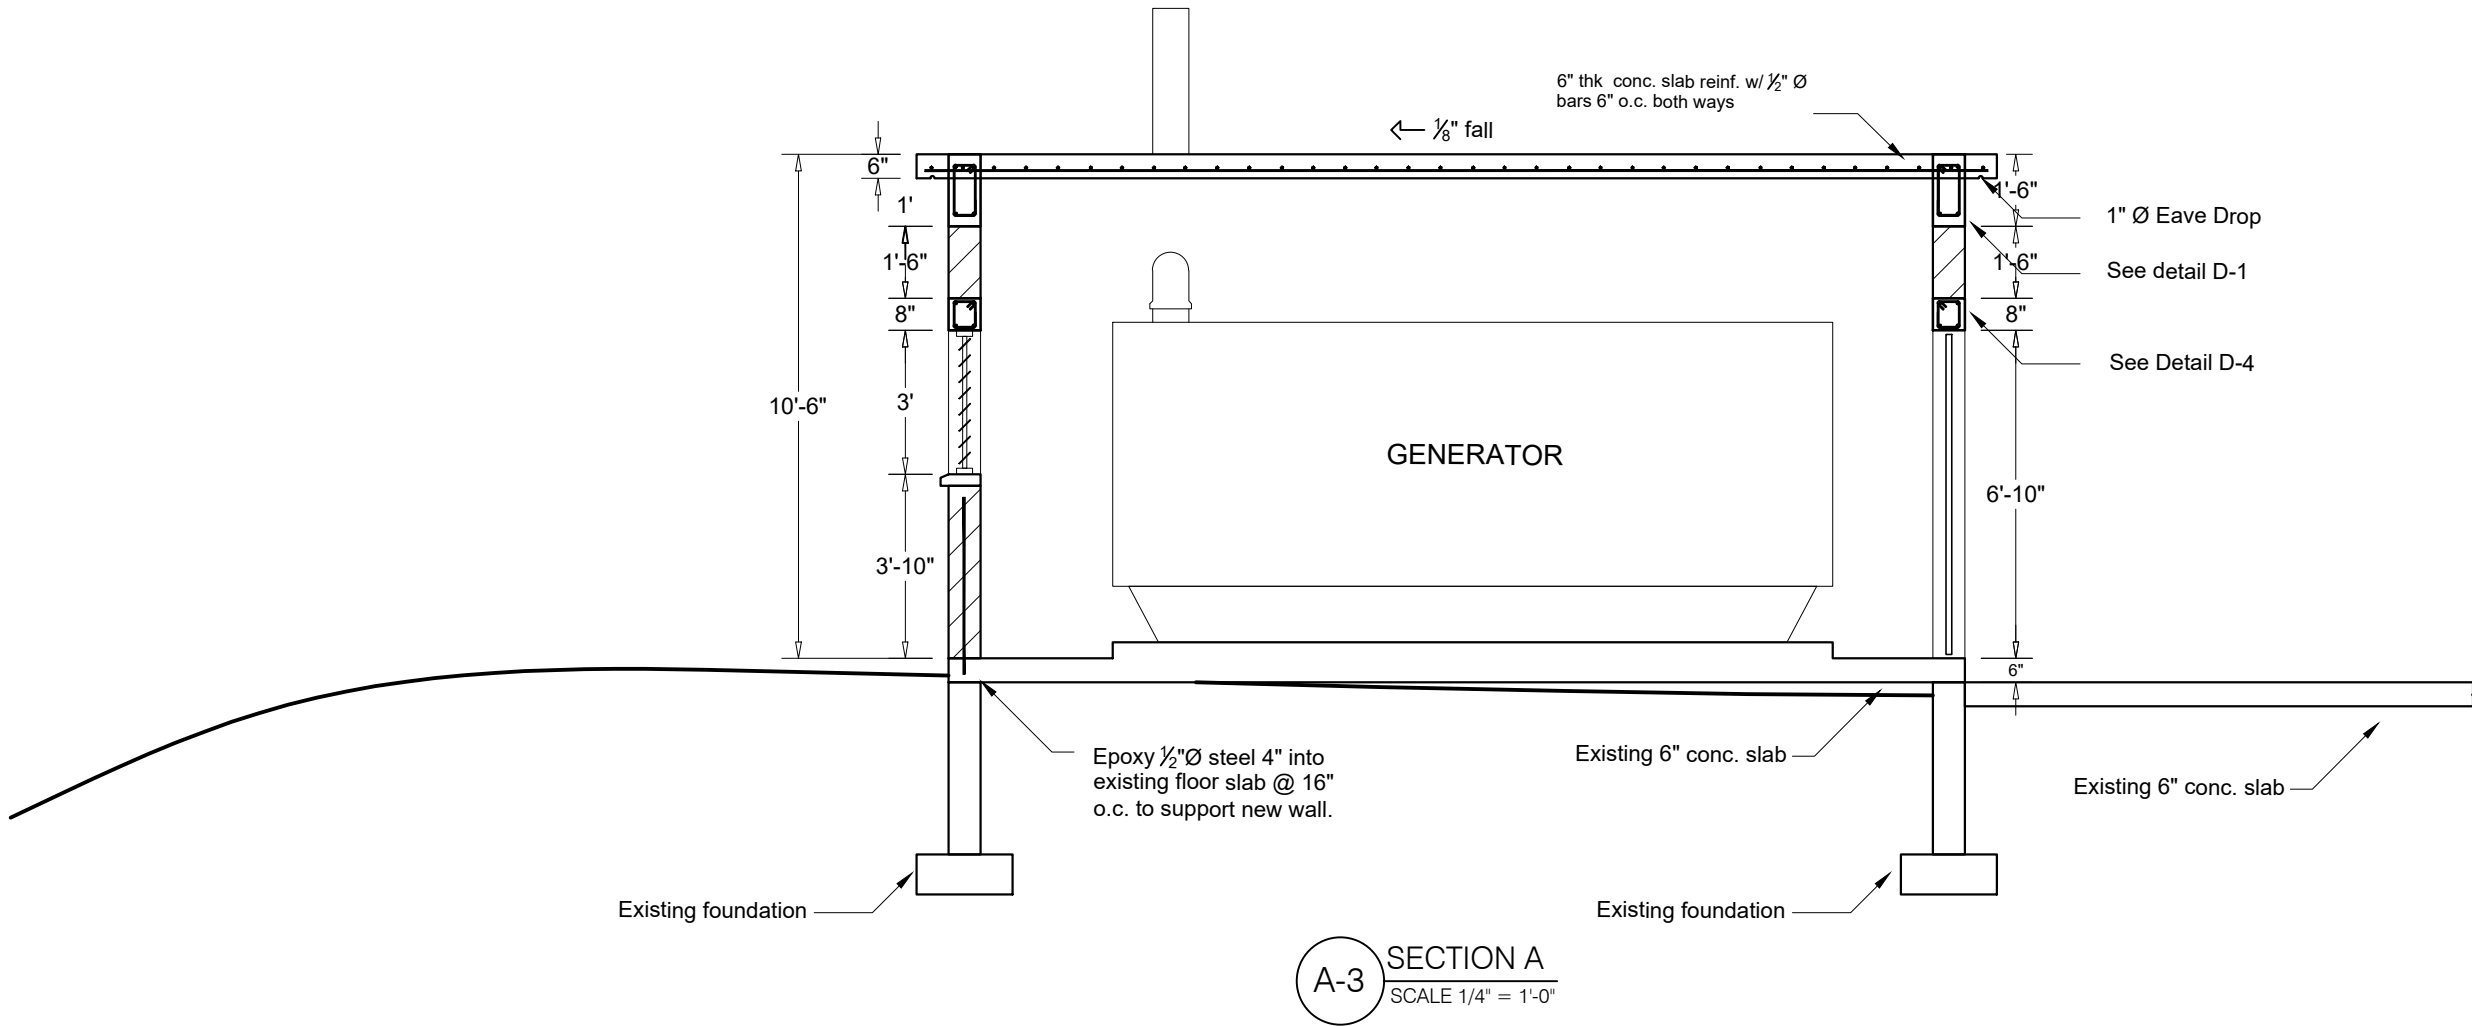

Public Works
Department
Ministry of
Communications
& Works

Revisions

A	MM/DD/YY	Date	Description
			

1. This drawing is the exclusive property of the The Ministry of Communications & Works for Montserrat and the reproduction in any form or by any means without prior written consent.
2. The Contractor is to check and verify all levels datum and dimensions and report any discrepancy or omission to the Architect, prior to construction.
3. Drawings are not to be scaled
4. The Architect is not responsible for dimensions of the site plan unless they are taken directly from a registered boundary survey carried out by a Licensed Land Surveyor.
5. This drawing is to be read in conjunction with Structural, Mechanical, Electrical and/or other applicable's documentation that the consultant's documentation

GOVERNMENT
HEADQUARTERS
GENERATOR HOUSE


Section B

DATE
30/07/2018

SCALE
AS SHOWN
DRAWN BY
MCWLE

A-04

REV

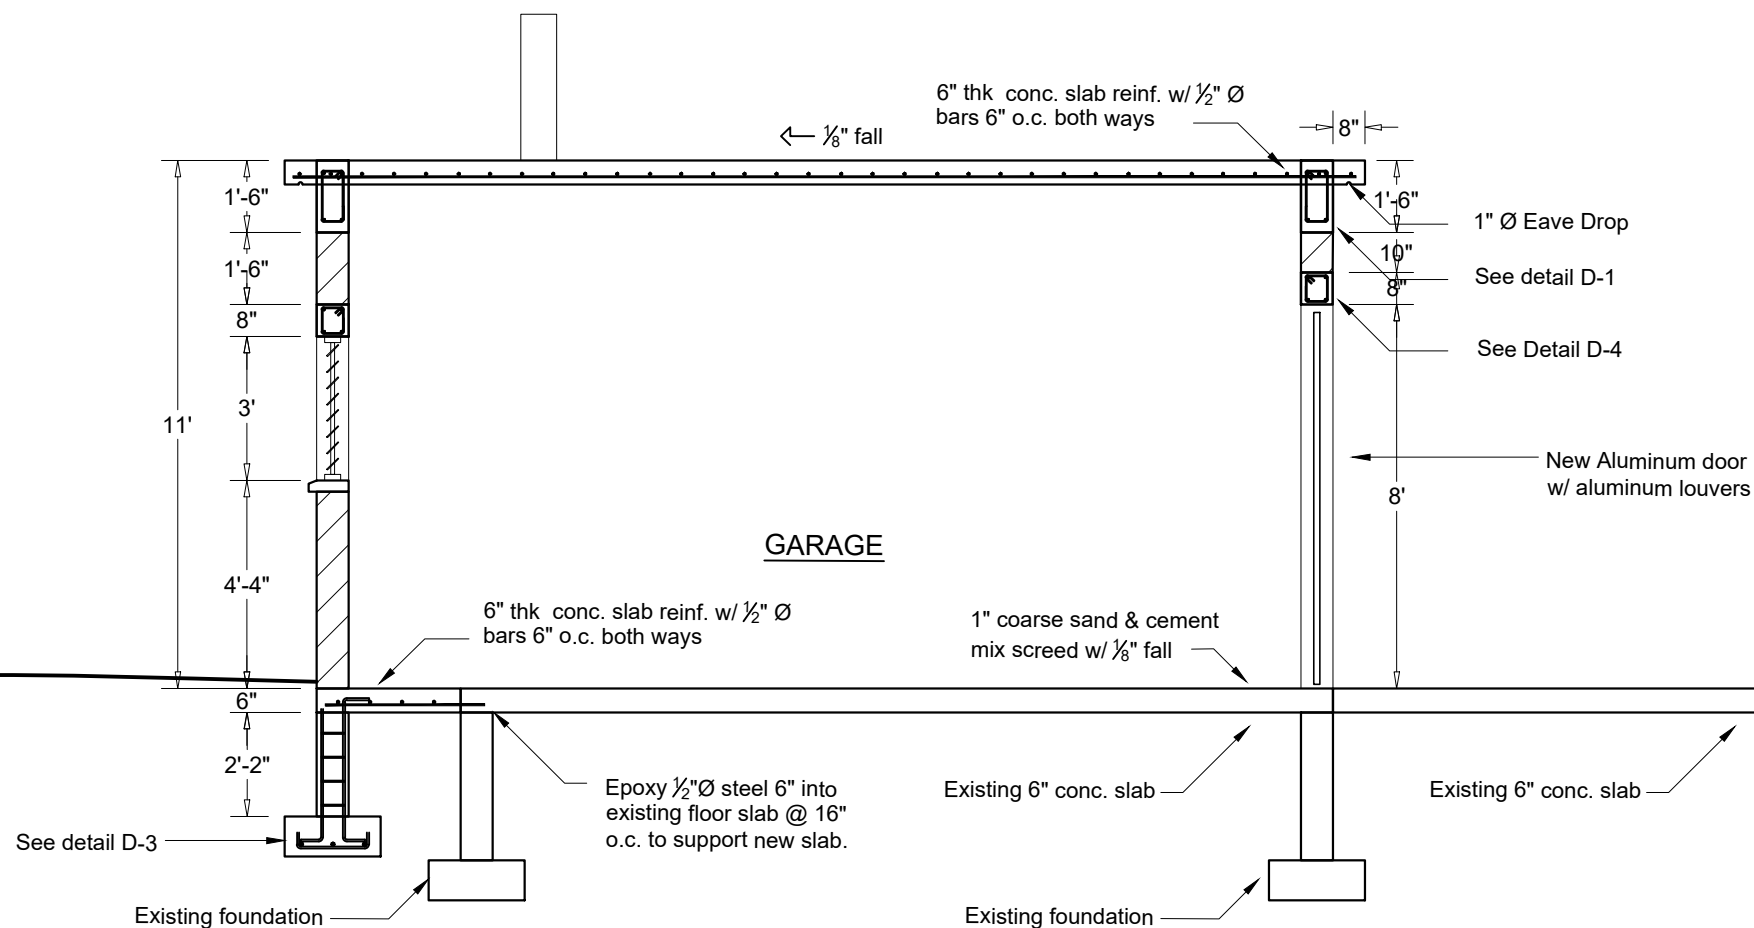

A-4 SECTION B
SCALE 1/4" = 1'-0"

Revisions

A	MM/DD/YY	Date	Description

General Notes

1. This drawing is the exclusive property of the The Ministry of Communications & Works for Montserrat and the reproduction in whole or in part is prohibited without prior written consent.
2. The Contractor is to check and verify all levels datum and dimensions and report any discrepancy or omission to the Architect, prior to construction.
3. Drawings are not to be scaled
4. The Architect is not responsible for dimensions of the site plan unless they are taken directly from a registered boundary survey carried out by a Licensed Land Surveyor.
5. This drawing is to be read in conjunction with Structural, Mechanical, Electrical and/or other consultant's documentation that is applicable to the project.

PROJECT

GOVERNMENT
HEADQUARTERS
GENERATOR HOUSE

DRAWING

Section C

PROJECT NO.

DATE
30/07/2018

SCALE
AS SHOWN


DRAWN BY
MCWLE

CHECKED BY

DRAWING NO.

A-05

REV:

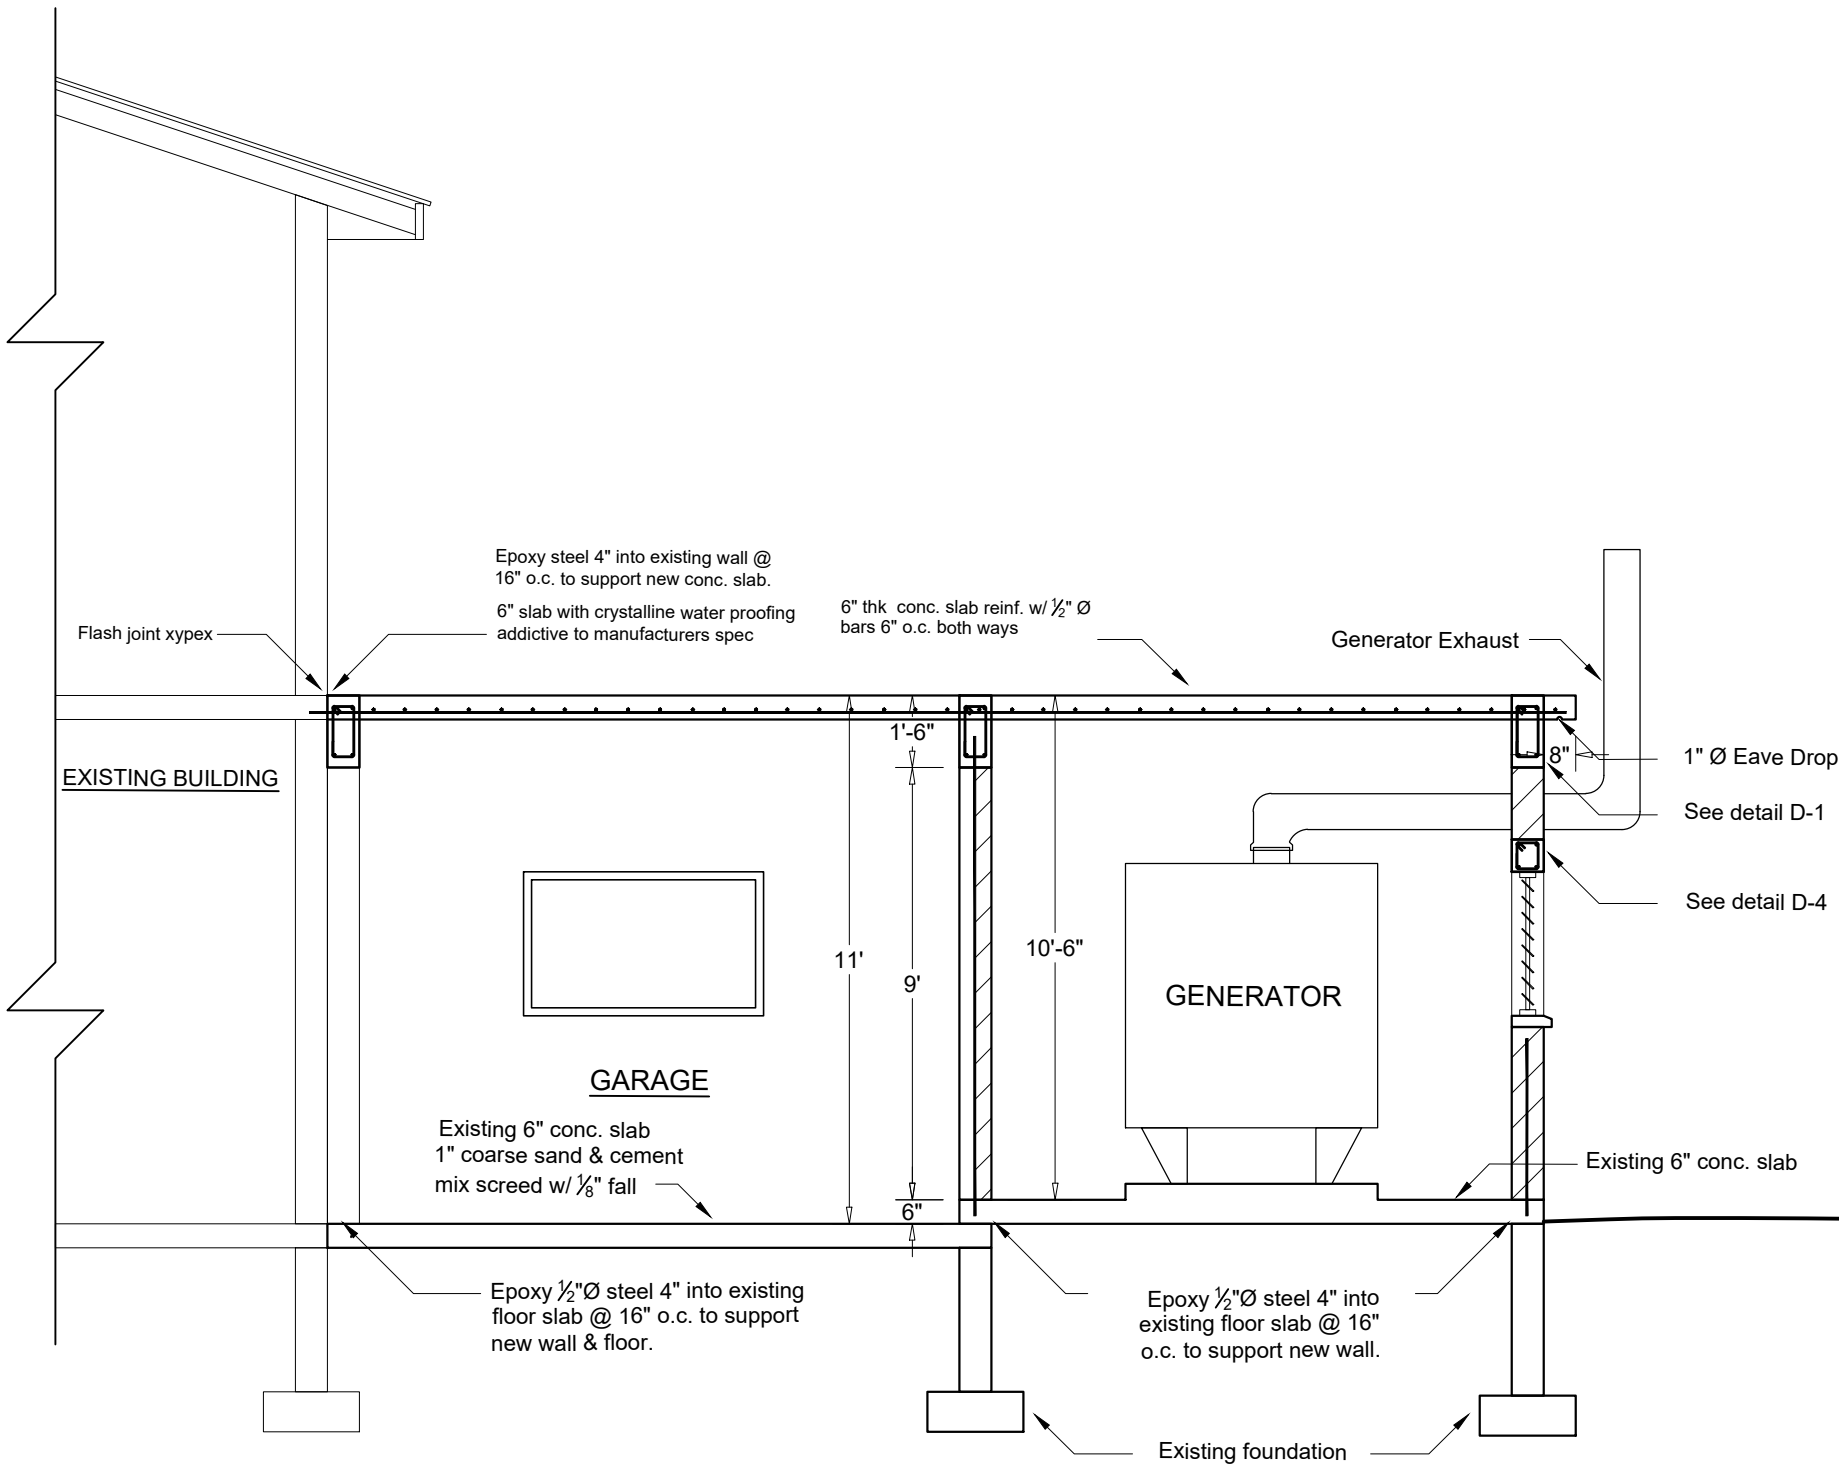

A-5 SECTION C
SCALE 1/4" = 1'-0"



Revisions		
A	MM/DD/YY	
Δ	Date	Description

- General Notes
1. This drawing is the exclusive property of the The Ministry of Communications & Works for Montserrat and the reproduction in whole or in part is prohibited without prior written consent.
 2. The Contractor is to check and verify all levels datum and dimensions and report any discrepancy or omission to the Architect, prior to construction.
 3. Drawings are not to be scaled
 4. The Architect is not responsible for dimensions of the site plan unless they are taken directly from a registered boundary survey carried out by a Licensed Land Surveyor.
 5. This drawing is to be read in conjunction with Structural, Mechanical, Electrical and/or other consultant's documentation that is applicable to the project.

PROJECT
GOVERNMENT
HEADQUARTERS
GENERATOR HOUSE

DRAWING
Column Plan

PROJECT NO.	
DATE 30/07/2018	
SCALE AS SHOWN	DRAWING NO. S-02
DRAWN BY MCWLE	REV:
CHECKED BY	

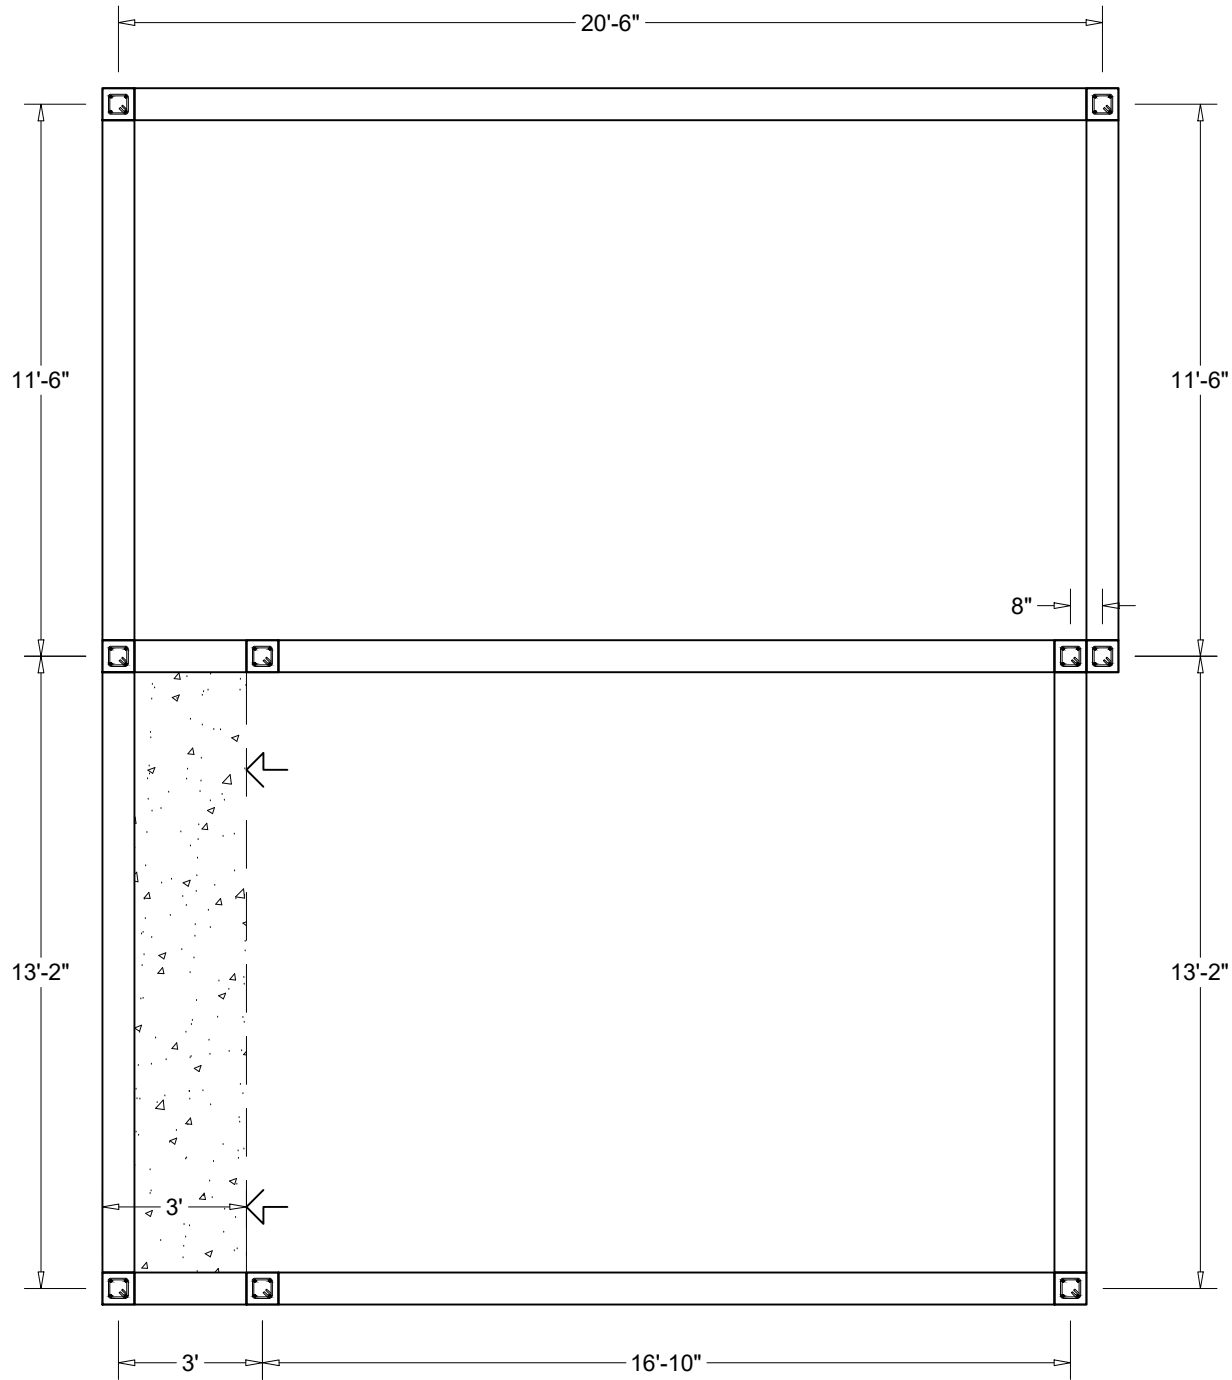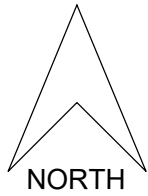

S-2 COLUMN PLAN
SCALE 1/4" = 1'-0"

Public Works
Department
Ministry of
Communications
& Works

P.O. Box 344
Montserrat
West Indies
T: (664) 491-6611
F: (664) 491-6659
E: govarch@gov.ms

Revisions		
A	MM/DD/YY	
	Date	Description

1. This drawing is the exclusive property of the The Ministry of Communications & Works for Montserrat and the reproduction in whole or in part is prohibited without prior written consent.
2. The Contractor is to check and verify all levels datum and dimensions and report any discrepancy or omission to the Architect, prior to construction.
3. Drawings are not to be scaled
4. The Architect is not responsible for dimensions of the site plan unless they are taken directly from a registered boundary survey carried out by a Licensed Land Surveyor.
5. This drawing is to be read in conjunction with Structural, Mechanical, Electrical and/or other consultant's documentation that is applicable to the project

PROJECT
GOVERNMENT
HEADQUARTERS
GENERATOR HOUSE

DRAWING

Beam Plan

PROJECT NO.

DATE
30/07/2018


SCALE
AS SHOWN

DRAWN BY
MCWLE

CHECKED BY

DRAWING NO.
S-03

REV:

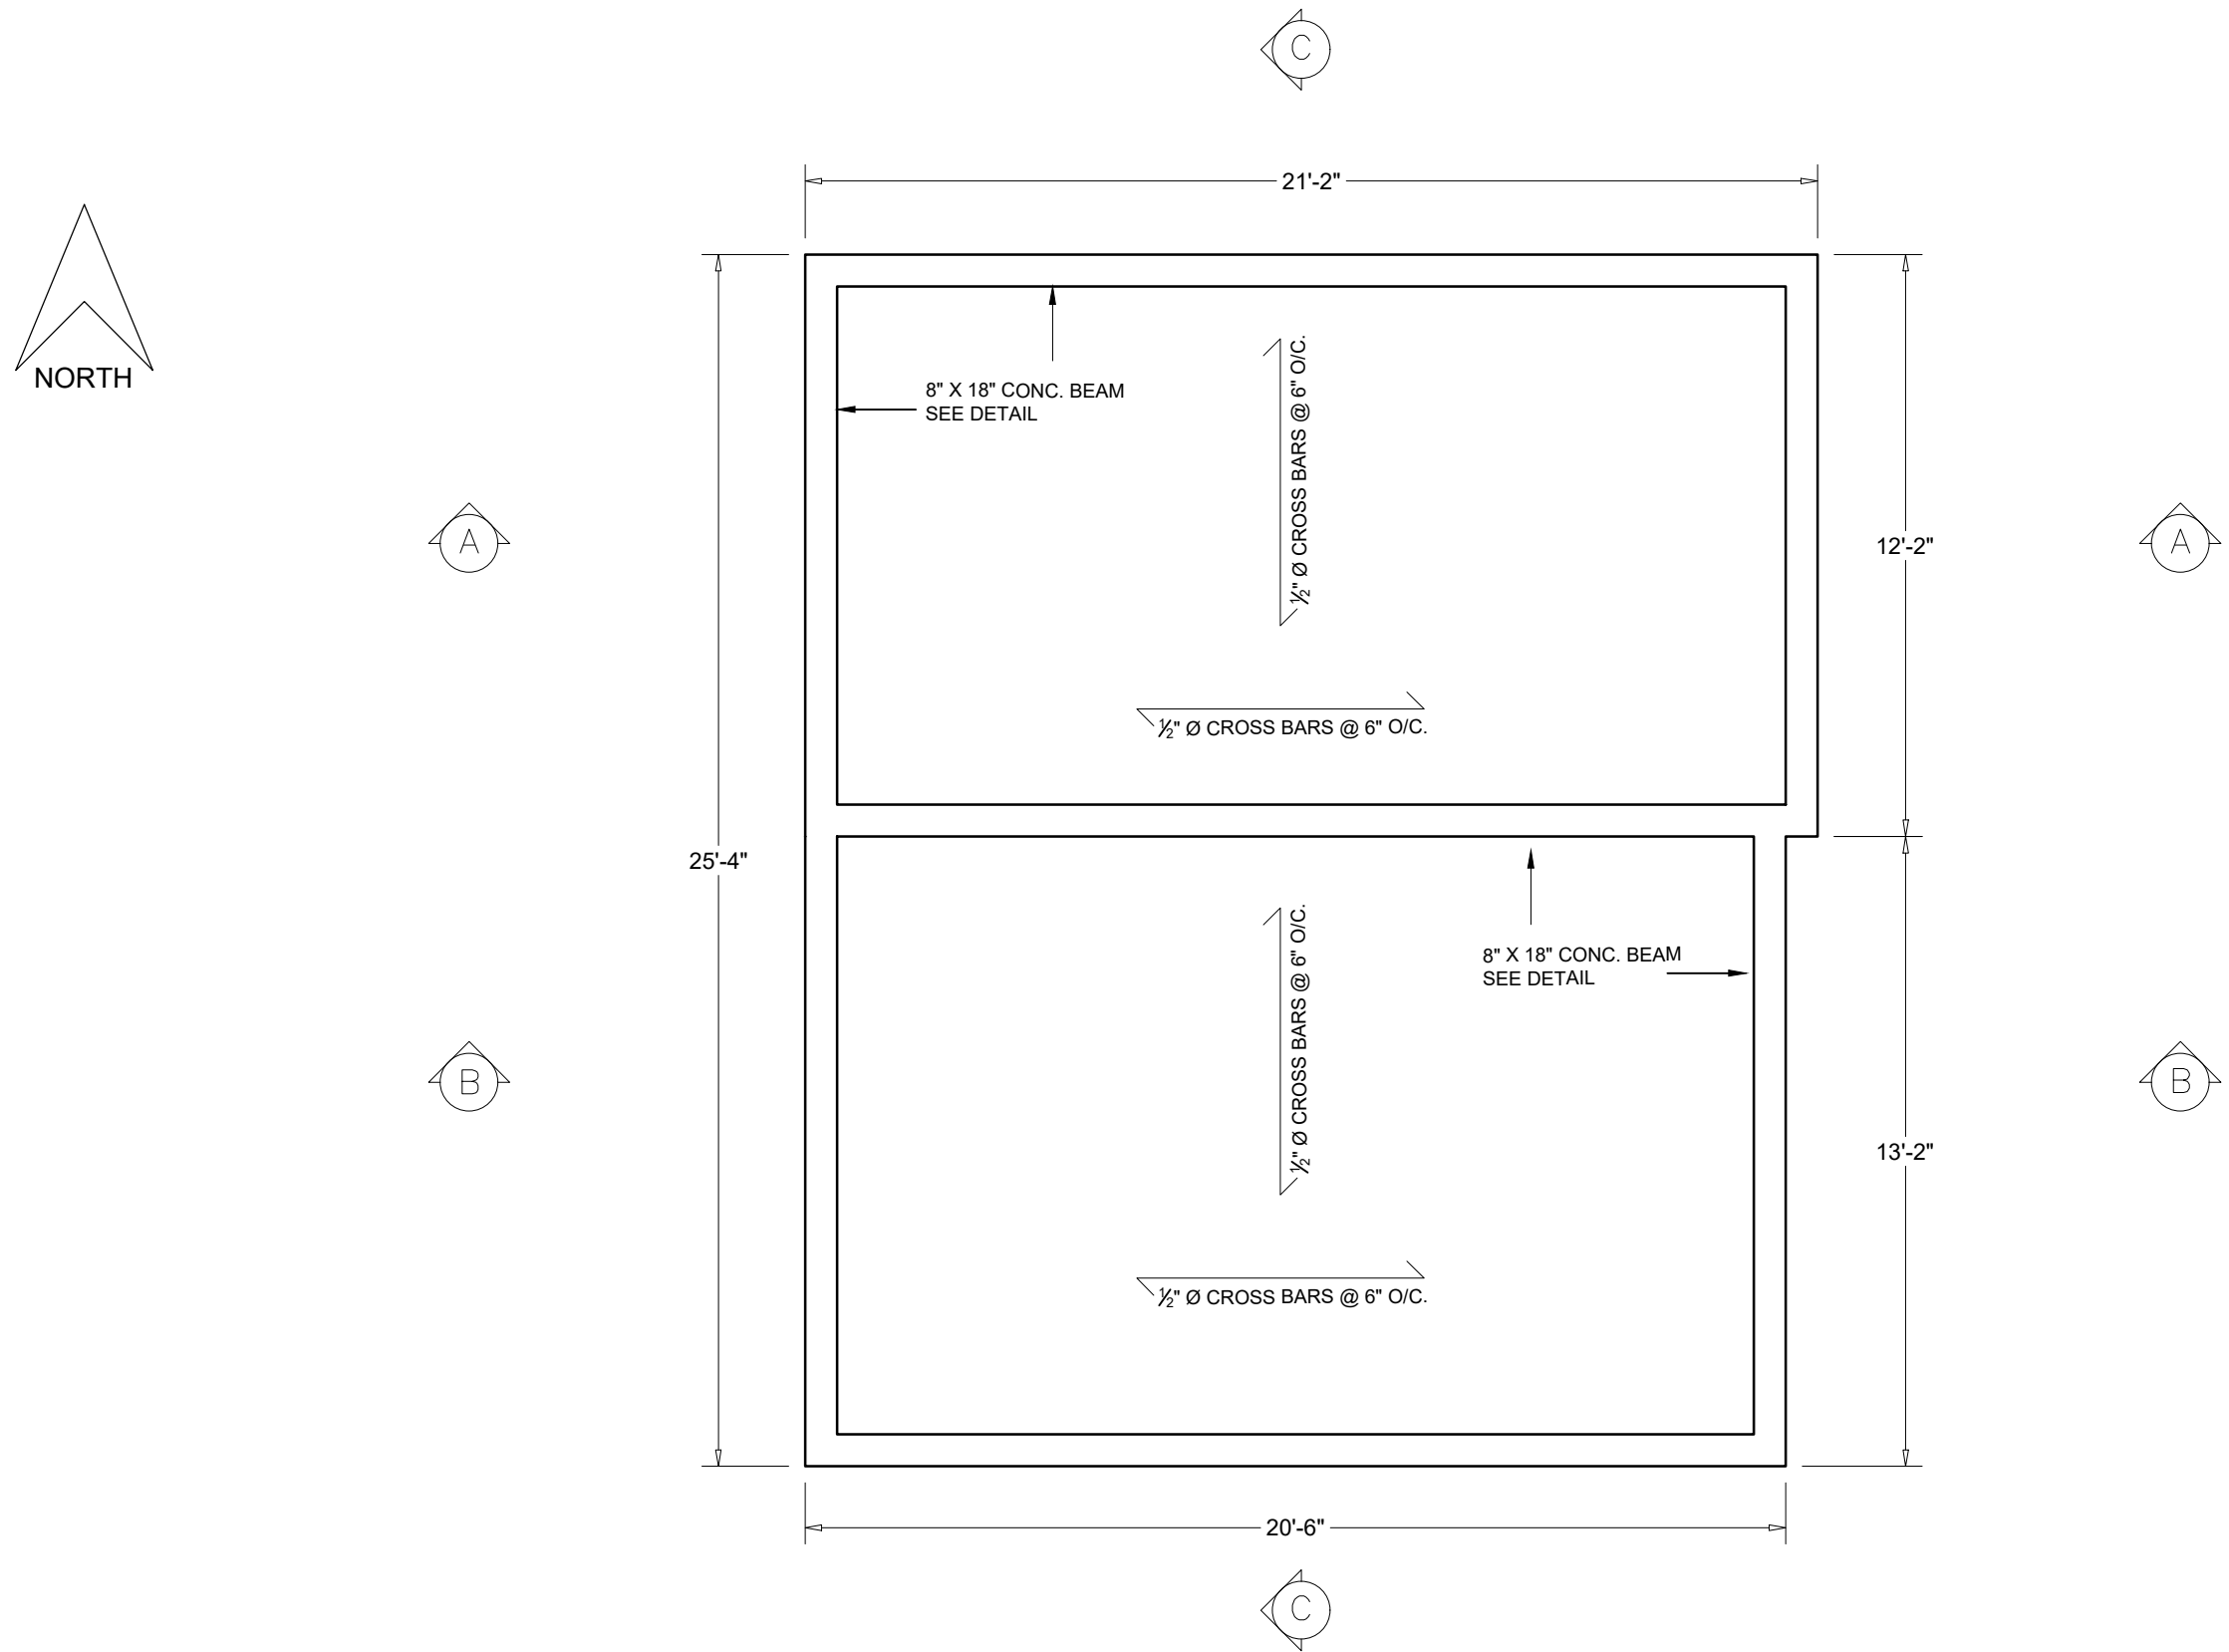

S-3 BEAM PLAN
SCALE 1/4" = 1'-0"

Revisions

A	MM/DD/YY	Description

General Notes

1. This drawing is the exclusive property of the The Ministry of Communications & Works for Montserrat and the reproduction in whole or in part is prohibited without prior written consent.
2. The Contractor is to check and verify all levels datum and dimensions and report any discrepancy or omission to the Architect, prior to construction.
3. Drawings are not to be scaled
4. The Architect is not responsible for dimensions of the site plan unless they are taken directly from a registered boundary survey carried out by a Licensed Land Surveyor.
5. This drawing is to be read in conjunction with Structural, Mechanical, Electrical and/or other consultant's documentation that is applicable to the project.

PROJECT

GOVERNMENT
HEADQUARTERS
GENERATOR HOUSE

DRAWING

Details

PROJECT NO.

DATE
30/07/2018

SCALE
AS SHOWN








DRAWN BY
MCWLE

CHECKED BY

DRAWING NO.

S-05

REV:

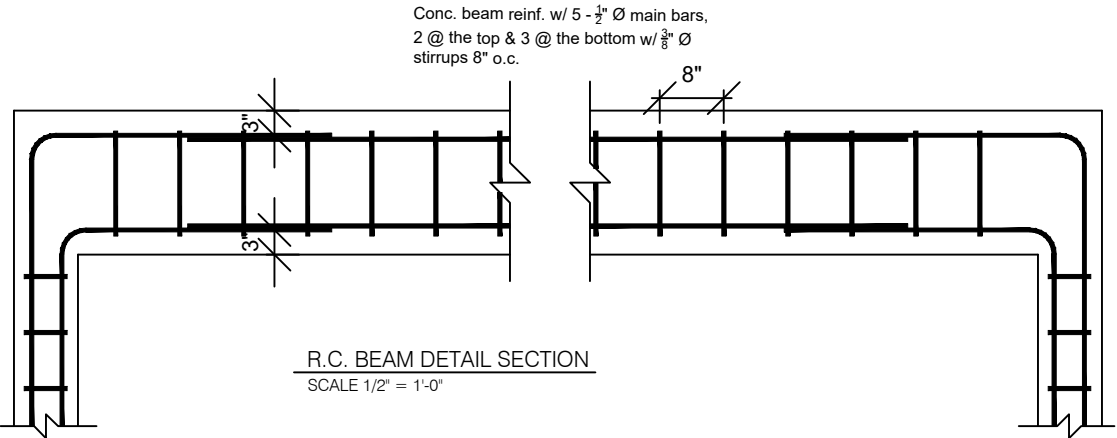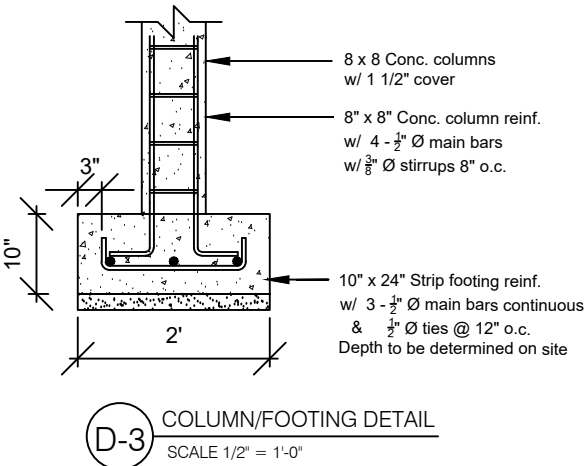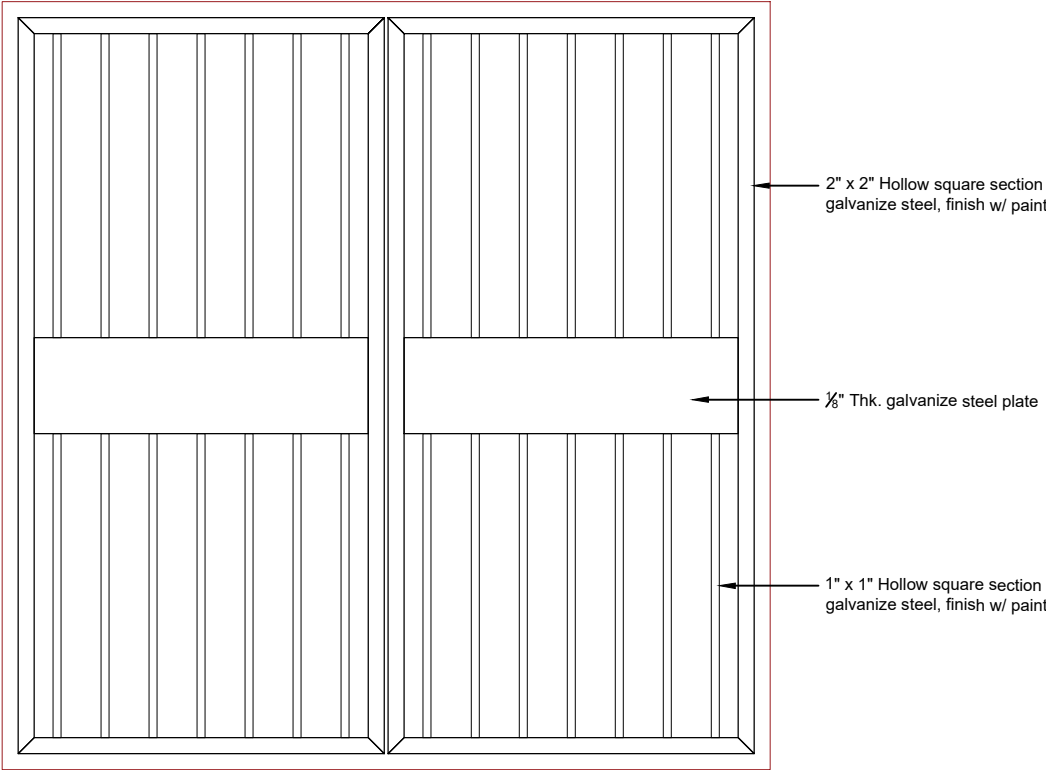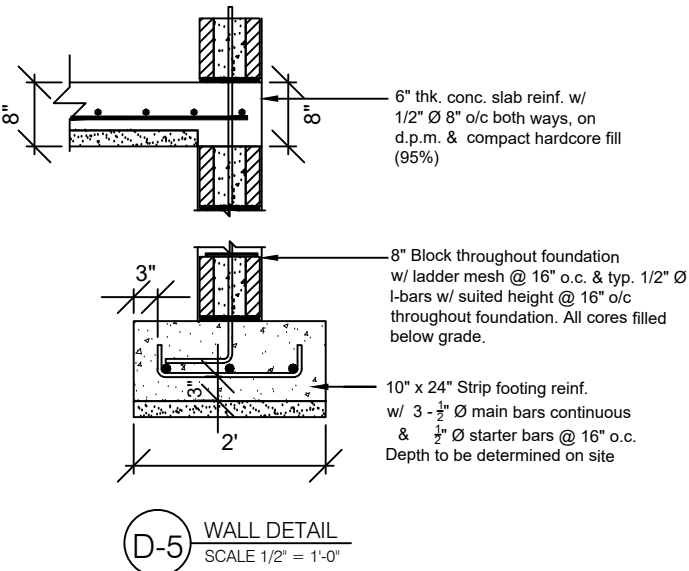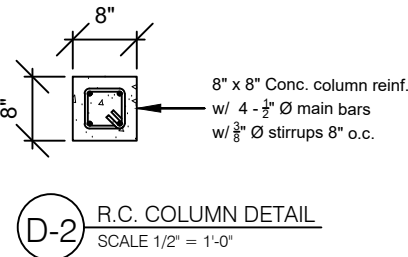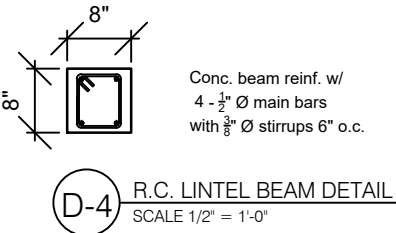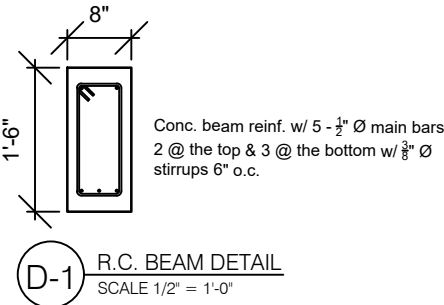

Revisions

A	MM/DD/YY	Date	Description


General Notes

1. This drawing is the exclusive property of the The Ministry of Communications & Works for Montserrat and the reproduction in whole or in part is prohibited without prior written consent.
2. The Contractor is to check and verify all levels datum and dimensions and report any discrepancy or omission to the Architect, prior to construction.
3. Drawings are not to be scaled
4. The Architect is not responsible for dimensions of the site plan unless they are taken directly from a registered boundary survey carried out by a Licensed Land Surveyor.
5. This drawing is to be read in conjunction with Structural, Mechanical, Electrical and/or other consultant's documentation that is applicable to the project.

PROJECT
GOVERNMENT
HEADQUARTERS
GENERATOR HOUSE

DRAWING
North Elevation

PROJECT NO.	
DATE 30/07/2018	DRAWING NO. A-06
SCALE AS SHOWN	
DRAWN BY MCWLE	
CHECKED BY	

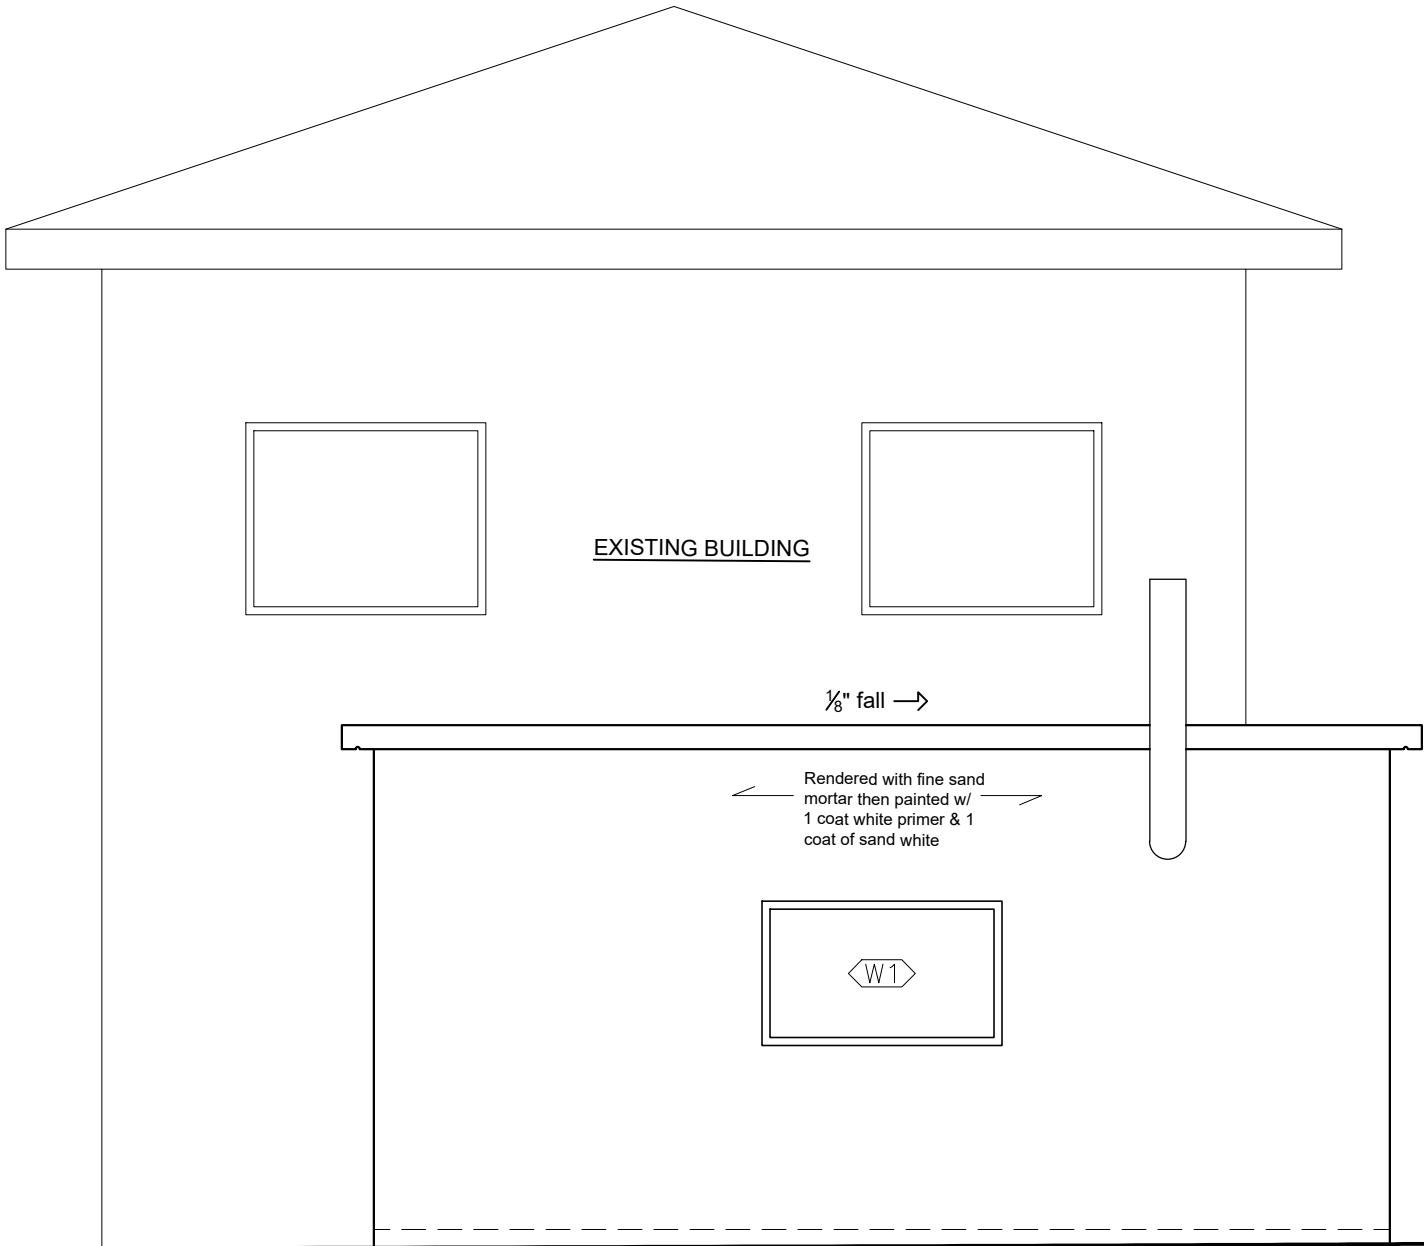

A-6 NORTH ELEVATION
SCALE 1/4" = 1'-0"

Revisions

A	MM/DD/YY	
Δ	Date	Description

General Notes

1. This drawing is the exclusive property of the The Ministry of Communications & Works for Montserrat and the reproduction in whole or in part is prohibited without prior written consent.
2. The Contractor is to check and verify all levels datum and dimensions and report any discrepancy or omission to the Architect, prior to construction.
3. Drawings are not to be scaled
4. The Architect is not responsible for dimensions of the site plan unless they are taken directly from a registered boundary survey carried out by a Licensed Land Surveyor.
5. This drawing is to be read in conjunction with Structural, Mechanical, Electrical and/or other consultant's documentation that is applicable to the project.

PROJECT

GOVERNMENT
HEADQUARTERS
GENERATOR HOUSE

DRAWING

East Elevation

PROJECT NO.

DATE
30/07/2018

SCALE
AS SHOWN


DRAWN BY
MCWLE

CHECKED BY

DRAWING NO.

A-07

REV:

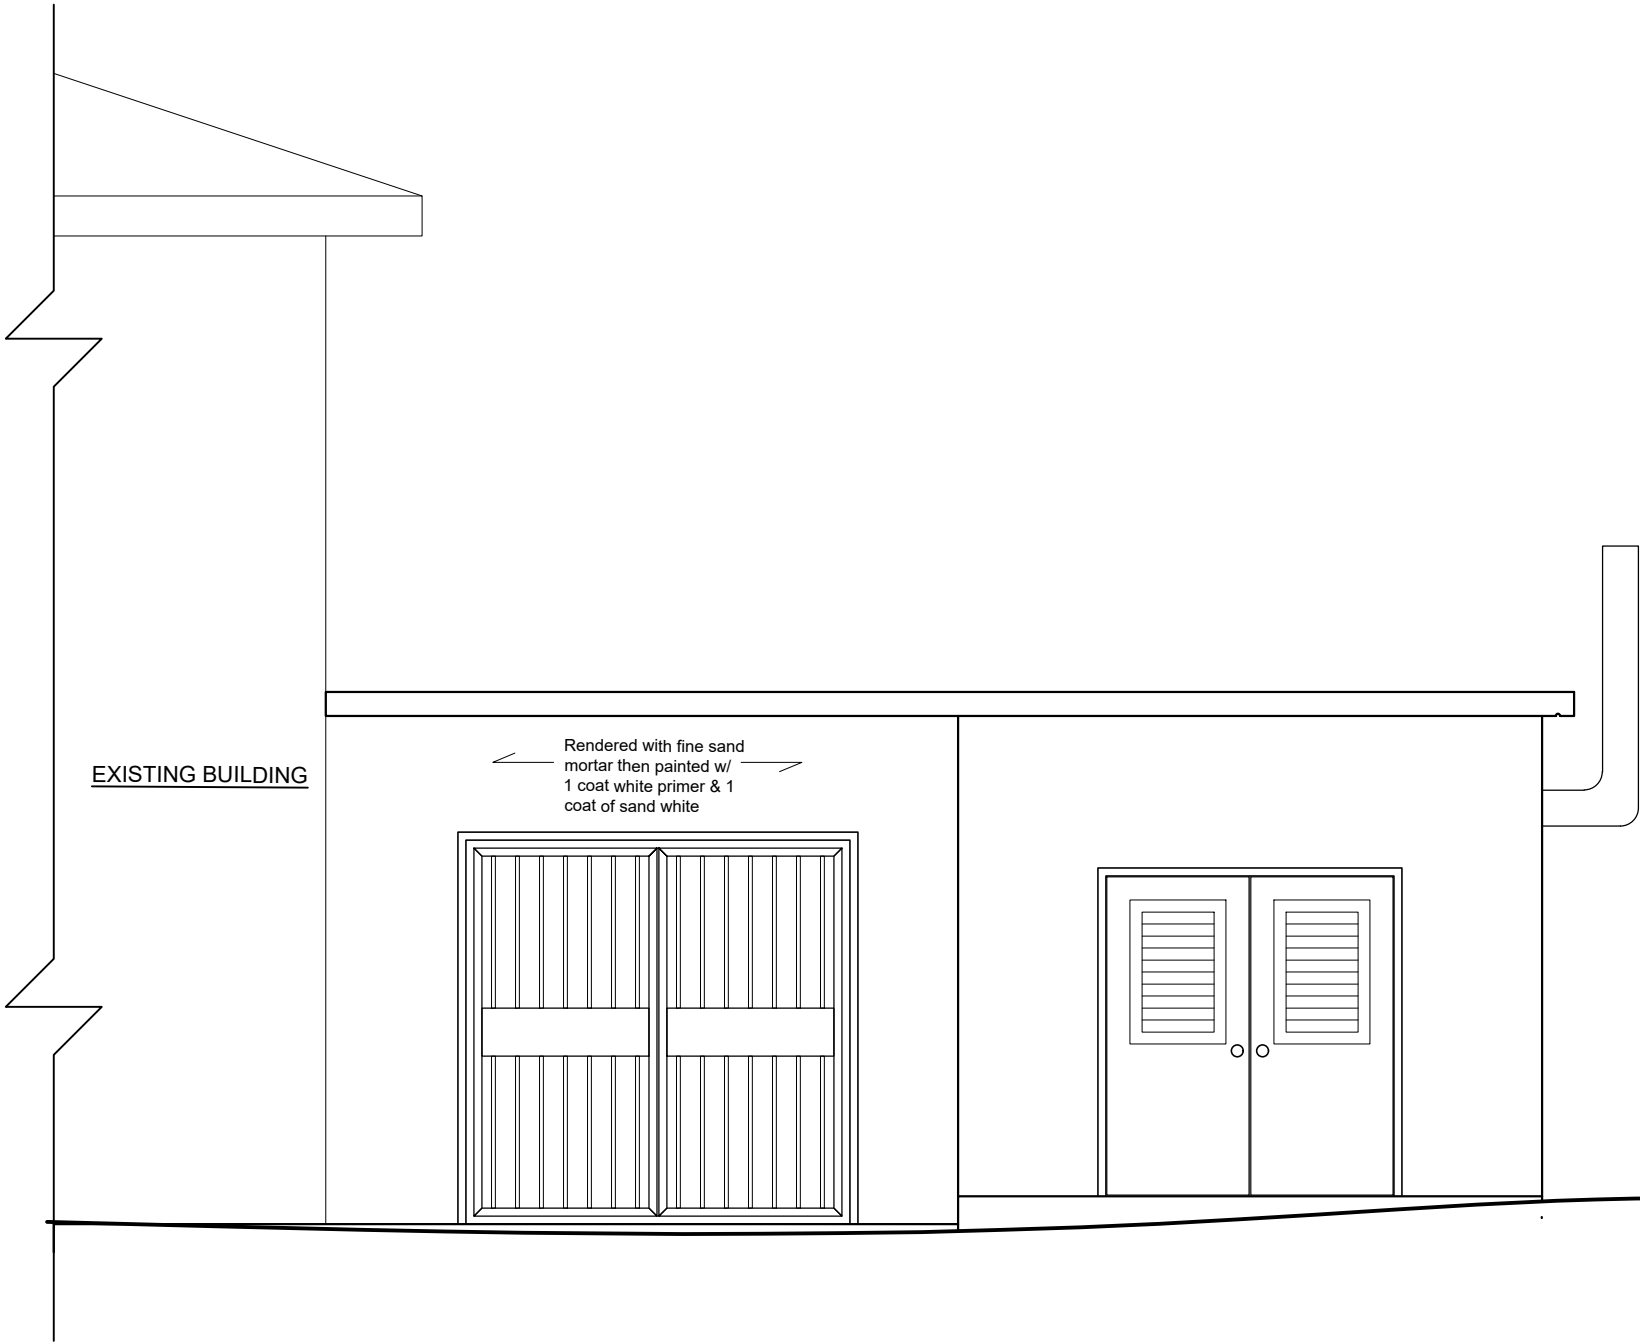

A-7 EAST ELEVATION
SCALE 1/4" = 1'-0"

Revisions

A	MM/DD/YY	
	Date	Description


General Notes

1. This drawing is the exclusive property of the The Ministry of Communications & Works for Montserrat and the reproduction in whole or in part is prohibited without prior written consent.
2. The Contractor is to check and verify all levels datum and dimensions and report any discrepancy or omission to the Architect, prior to construction.
3. Drawings are not to be scaled
4. The Architect is not responsible for dimensions of the site plan unless they are taken directly from a registered boundary survey carried out by a Licensed Land Surveyor.
5. This drawing is to be read in conjunction with Structural, Mechanical, Electrical and/or other consultant's documentation that is applicable to the project.

PROJECT
GOVERNMENT
HEADQUARTERS
GENERATOR HOUSE

DRAWING
West Elevation

PROJECT NO.	
DATE 30/07/2018	
SCALE AS SHOWN	DRAWING NO. A-08
DRAWN BY MCWLE	REV:
CHECKED BY	

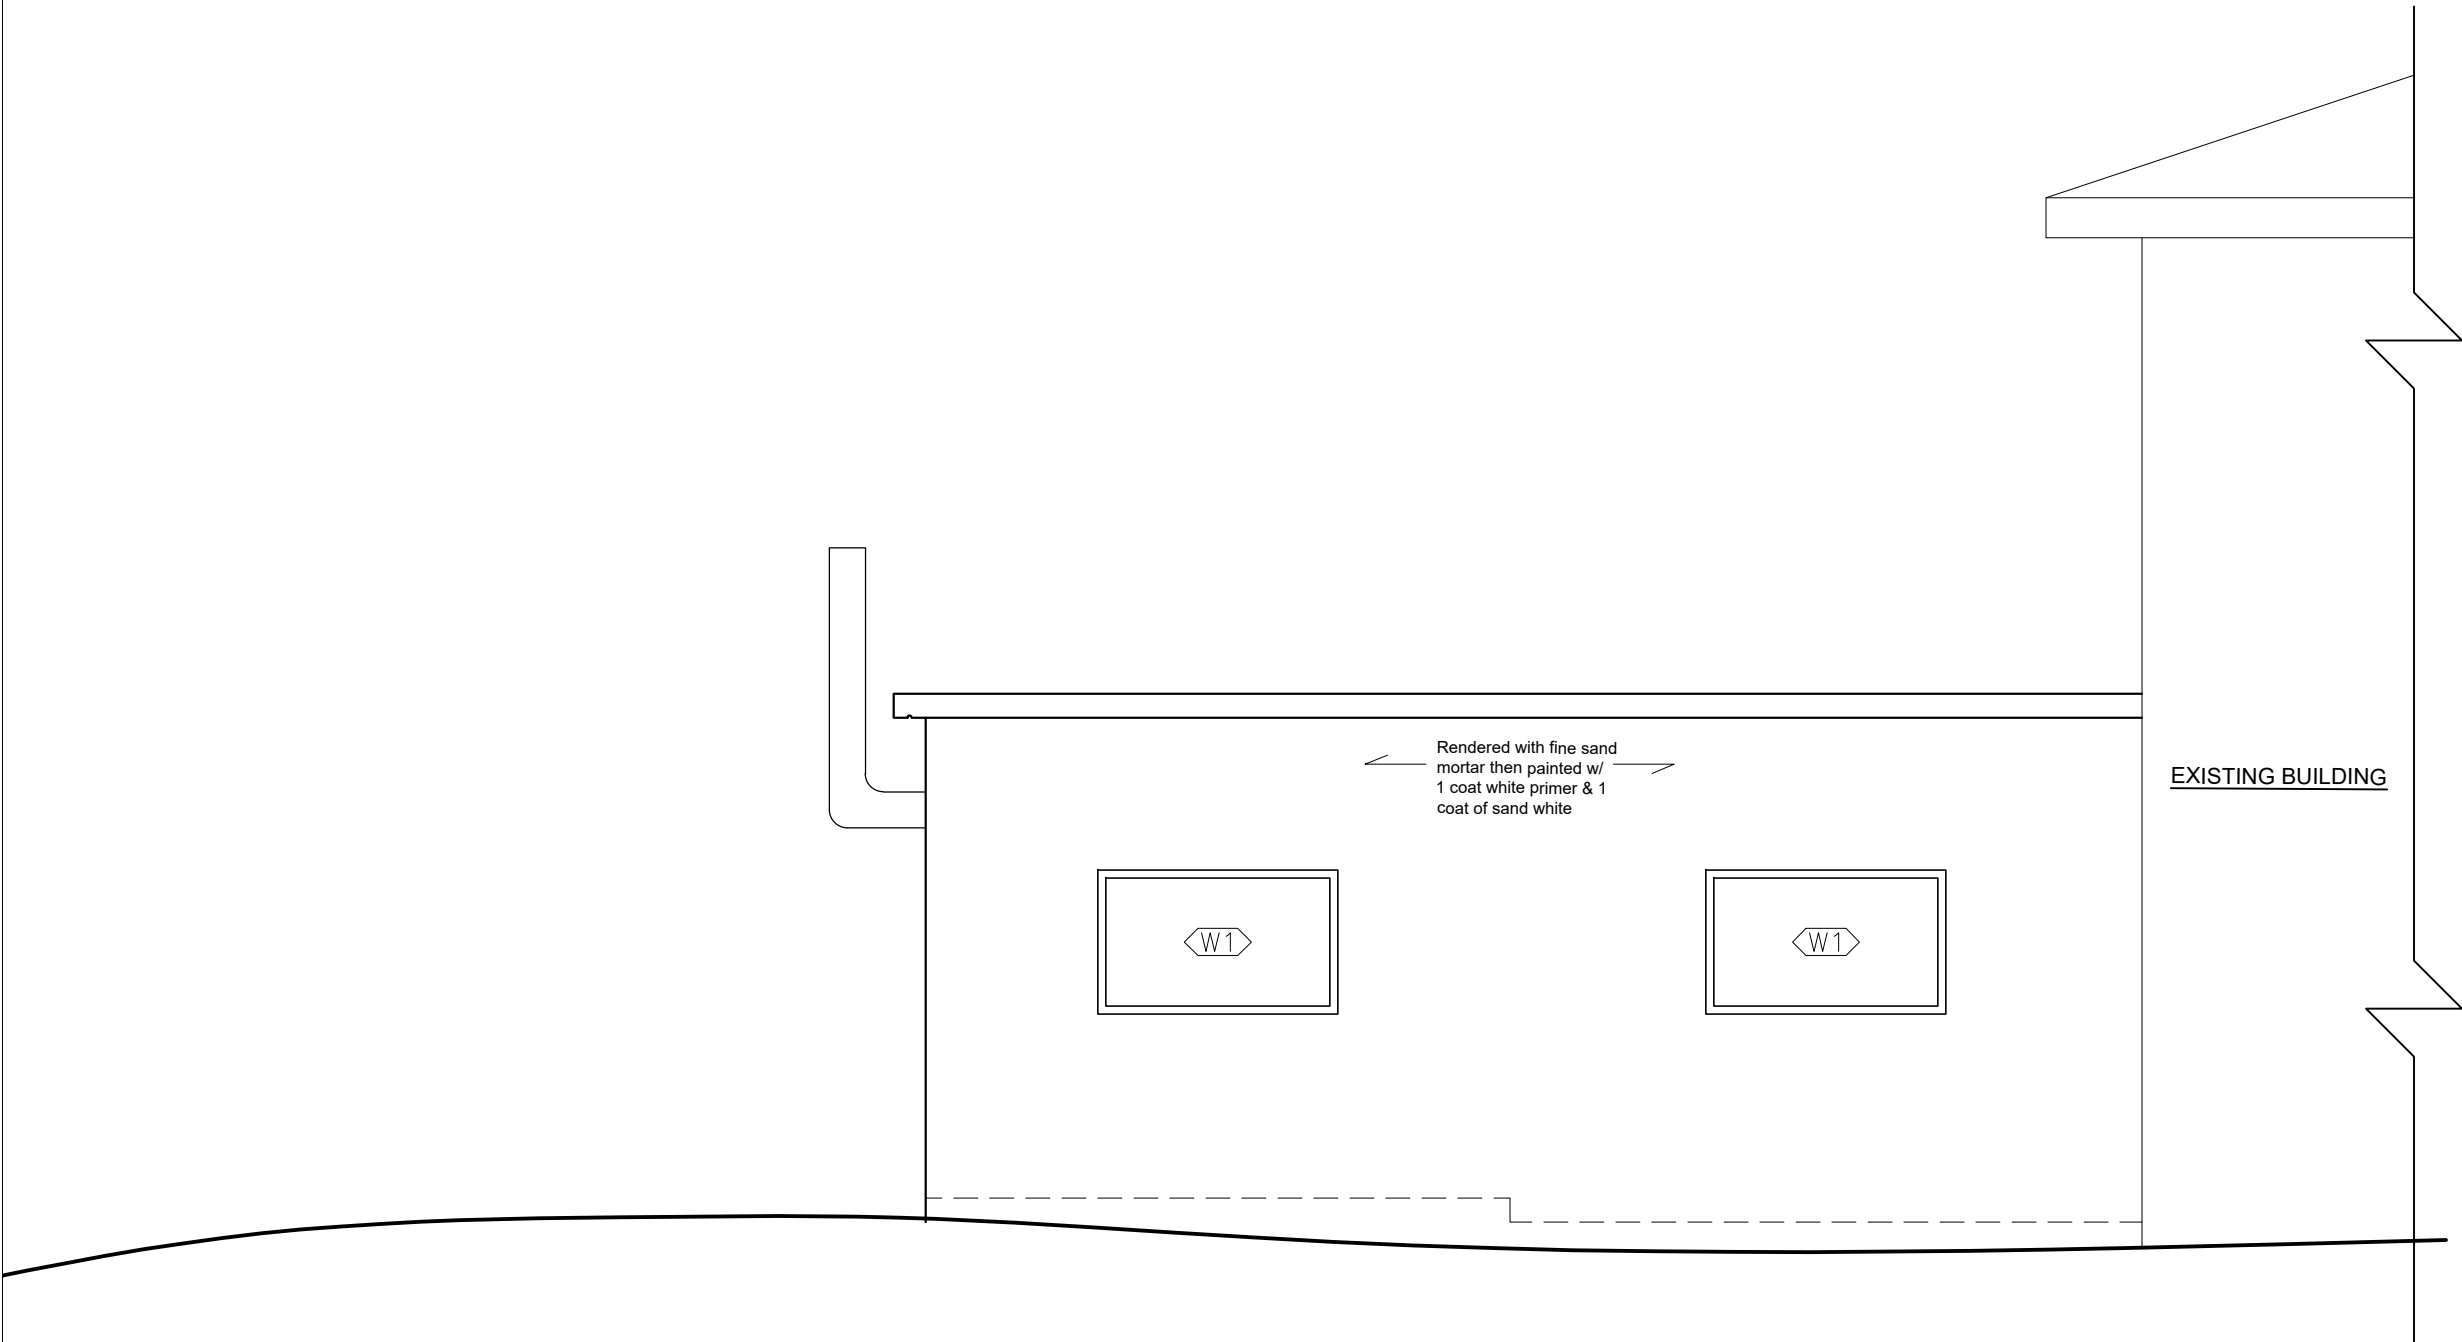

A-8 WEST ELEVATION
SCALE 1/4" = 1'-0"

Revisions

A	MM/DD/YY	Date	Description


General Notes

1. This drawing is the exclusive property of the The Ministry of Communications & Works for Montserrat and the reproduction in whole or in part is prohibited without prior written consent.
2. The Contractor is to check and verify all levels datum and dimensions and report any discrepancy or omission to the Architect, prior to construction.
3. Drawings are not to be scaled
4. The Architect is not responsible for dimensions of the site plan unless they are taken directly from a registered boundary survey carried out by a Licensed Land Surveyor.
5. This drawing is to be read in conjunction with Structural, Mechanical, Electrical and/or other consultant's documentation that is applicable to the project.

PROJECT
GOVERNMENT
HEADQUARTERS
GENERATOR HOUSE

DRAWING
Electrical Plan

PROJECT NO.
DATE
30/07/2018
SCALE
AS SHOWN
DRAWN BY
MCWLE
CHECKED BY
DRAWING NO.
E-01
REV:

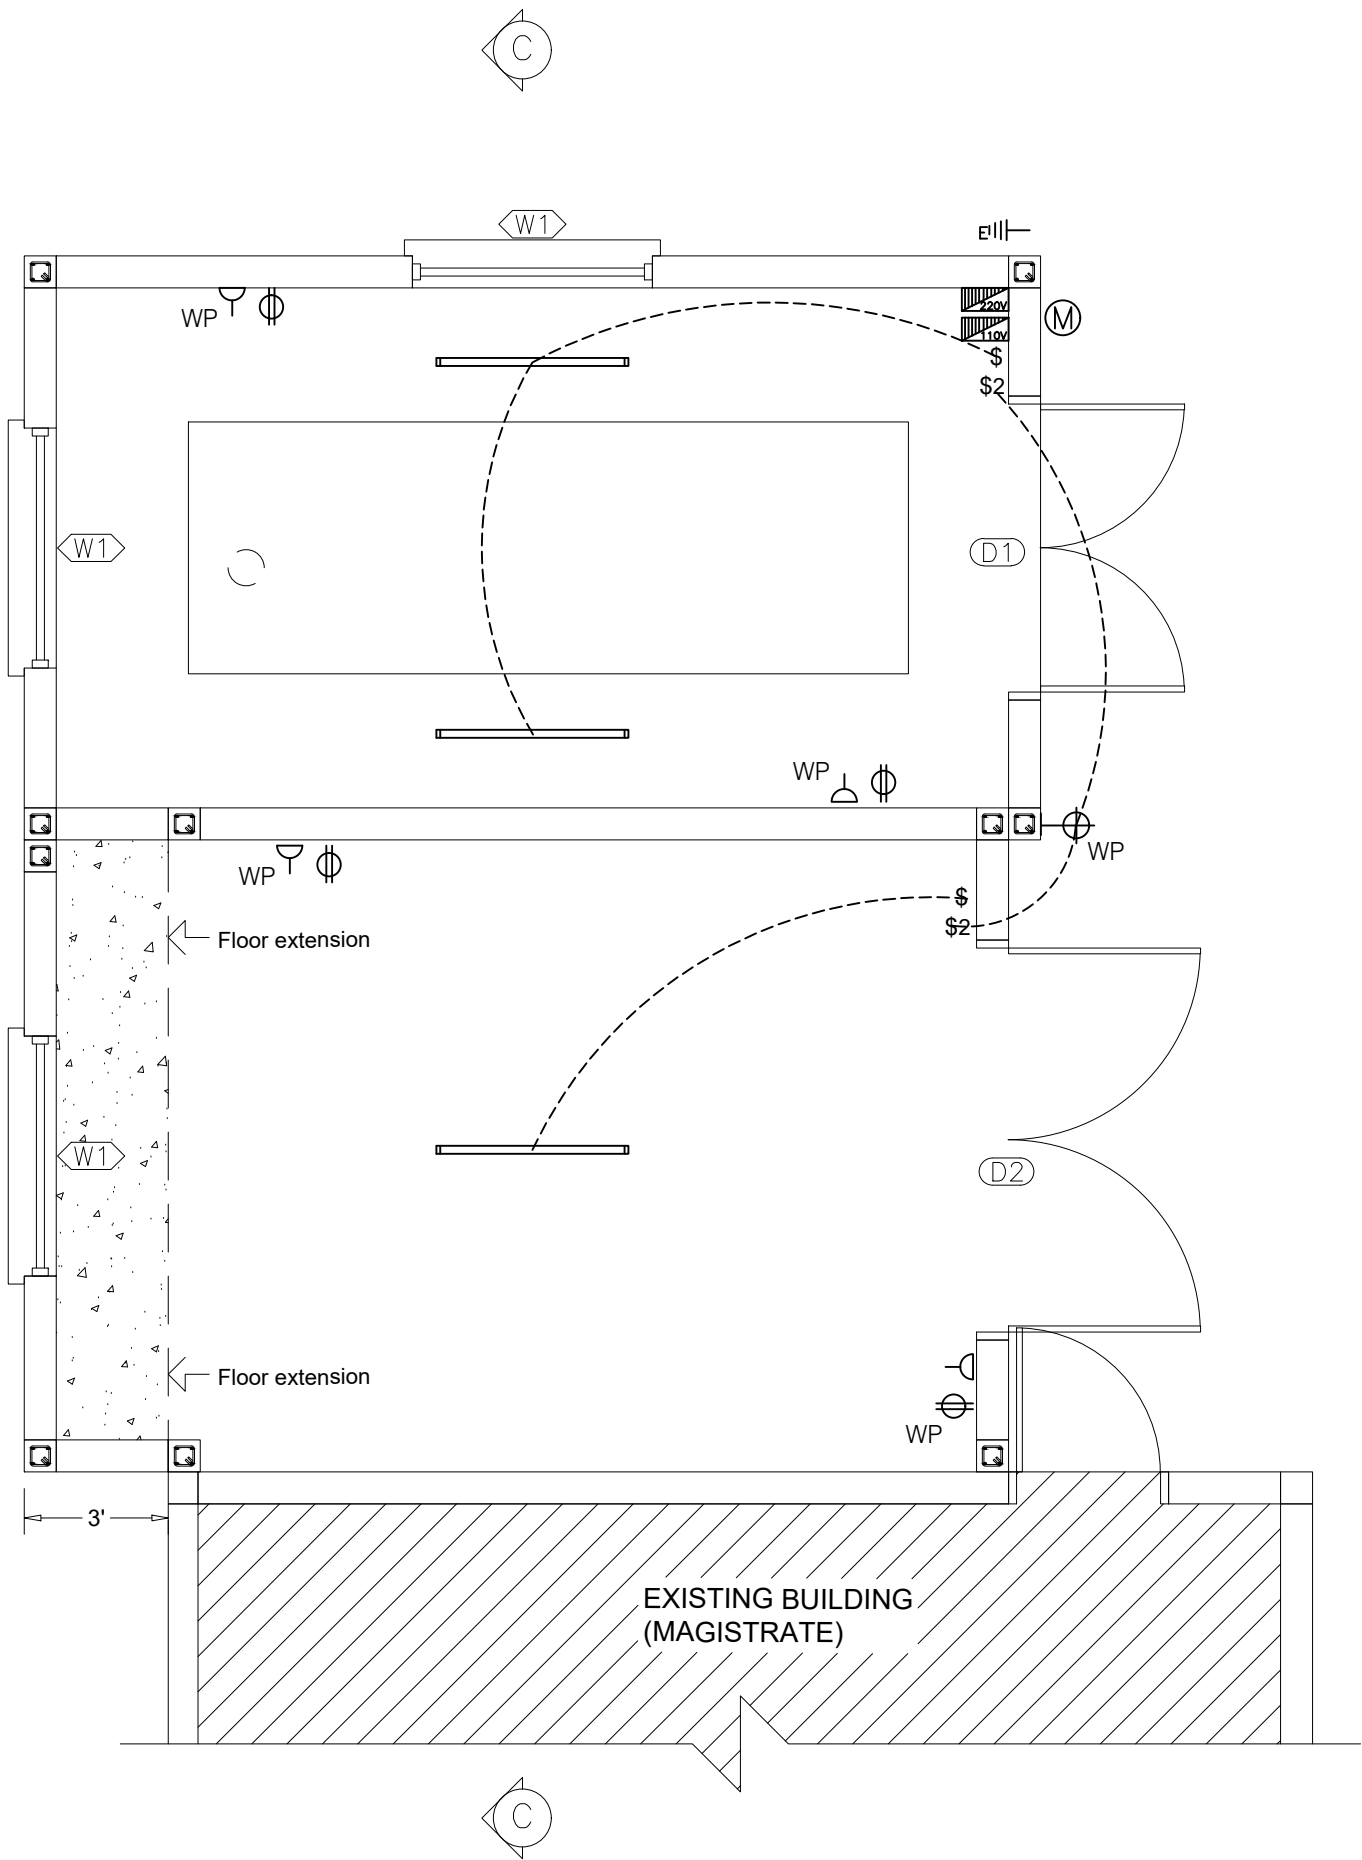

A-2 FLOOR PLAN
SCALE 1/4" = 1'-0"

Revisions

A	MM/DD/YY	
	Date	Description

General Notes

1. This drawing is the exclusive property of the The Ministry of Communications & Works for Montserrat and the reproduction in whole or in part is prohibited without prior written consent.

2. The Contractor is to check and verify all levels datum and dimensions and report any discrepancy or omission to the Architect, prior to construction.

3. Drawings are not to be scaled

4. The Architect is not responsible for dimensions of the site plan unless they are taken directly from a registered boundary survey carried out by a Licensed Land Surveyor.

5. This drawing is to be read in conjunction with Structural, Mechanical, Electrical and/or other consultant's documentation that is applicable to the project.

PROJECT

GOVERNMENT
HEADQUARTERS
GENERATOR HOUSE

DRAWING

Electrical Table

PROJECT NO.

DATE
30/07/2018

SCALE
AS SHOWN

DRAWN BY
MCWLE

CHECKED BY

DRAWING NO.
E-02

REV:

SYMBOL	DESCRIPTION
\$	SINGLE POLE SWITCH 48" A.F.F
\$2	TWO WAY SWITCH 48" A.F.F
WP	WALL MOUNTED FIXTURE WEATHER PROTECTED
	4ft. FLUORESCENT FIXTURE
	110V OUTLET 18" A.F.F
	220V OUTLET 18" A.F.F
	220V DISTRIBUTION PANEL
	110V DISTRIBUTION PANEL
	EARTHING - 6' x 1/2"Ø COPPER ROD
	MONLEC METER AND FUSE

PANEL A CIRCUIT SCHEDULE						
TYPE: SPN (TYPE A) 8 WAYS SINGLE PHASE			DESCRIPTION: 240V POWER AND LIGHTING LOCATION: House SUPPLY FROM: ELECTRICITY METER SUPPLY CALE LENGTH & SIZE = 16mm 2			
ISOLATOR: 100A DP VOLTAGE: 240 VOLTS AC						
NO. OF CIRCUIT	DESCRIPTION	NO. OF POINTS	MCB RTG. (A)	CABLE SIZE mm 2	EST. LENGTH (M)	EST. LOAD (A)
1	LIGHTS: Generator House	2	5	1.5		10 Amps
2	LIGHTS: Generator House	2	5	1.5		10 Amps
3	TRANSFORMER	1	32	2.5		1.5 kVA

PANEL B CIRCUIT SCHEDULE						
TYPE: SPN (TYPE A) 8 WAYS SINGLE PHASE			DESCRIPTION: 110V POWER LOCATION: House SUPPLY FROM: Panel A via 5kva transformer SUPPLY CALE LENGTH & SIZE = 16mm 2			
ISOLATOR: 100A DP VOLTAGE: 110 VOLTS AC						
NO. OF CIRCUIT	DESCRIPTION	NO. OF POINTS	MCB RTG. (A)	CABLE SIZE mm 2	EST. LENGTH (M)	EST. LOAD (A)
1	OUTLETS: Generator House	2	20	2.5		20 Amps
2	OUTLETS: Generator House	2	20	2.5		20 Amps