



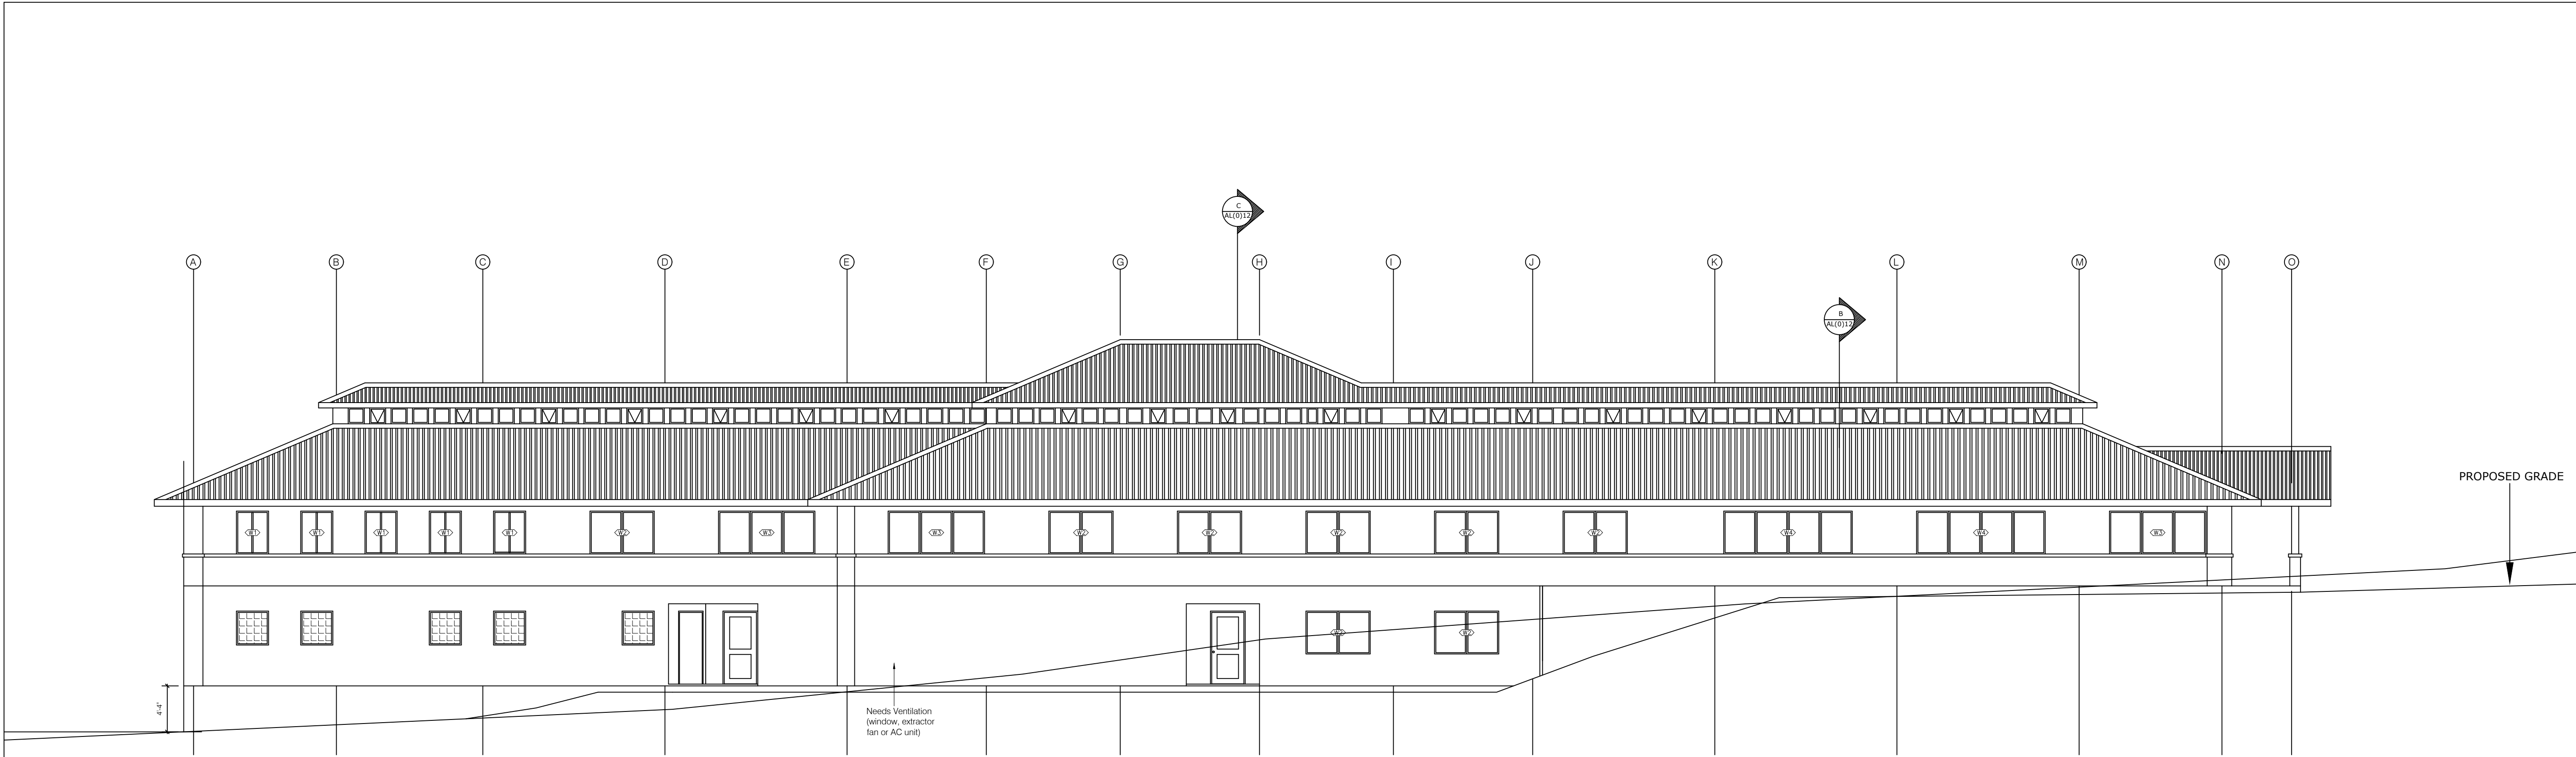

NORTH-EAST ELEVATION
SCALE 1/8"=1'-0"

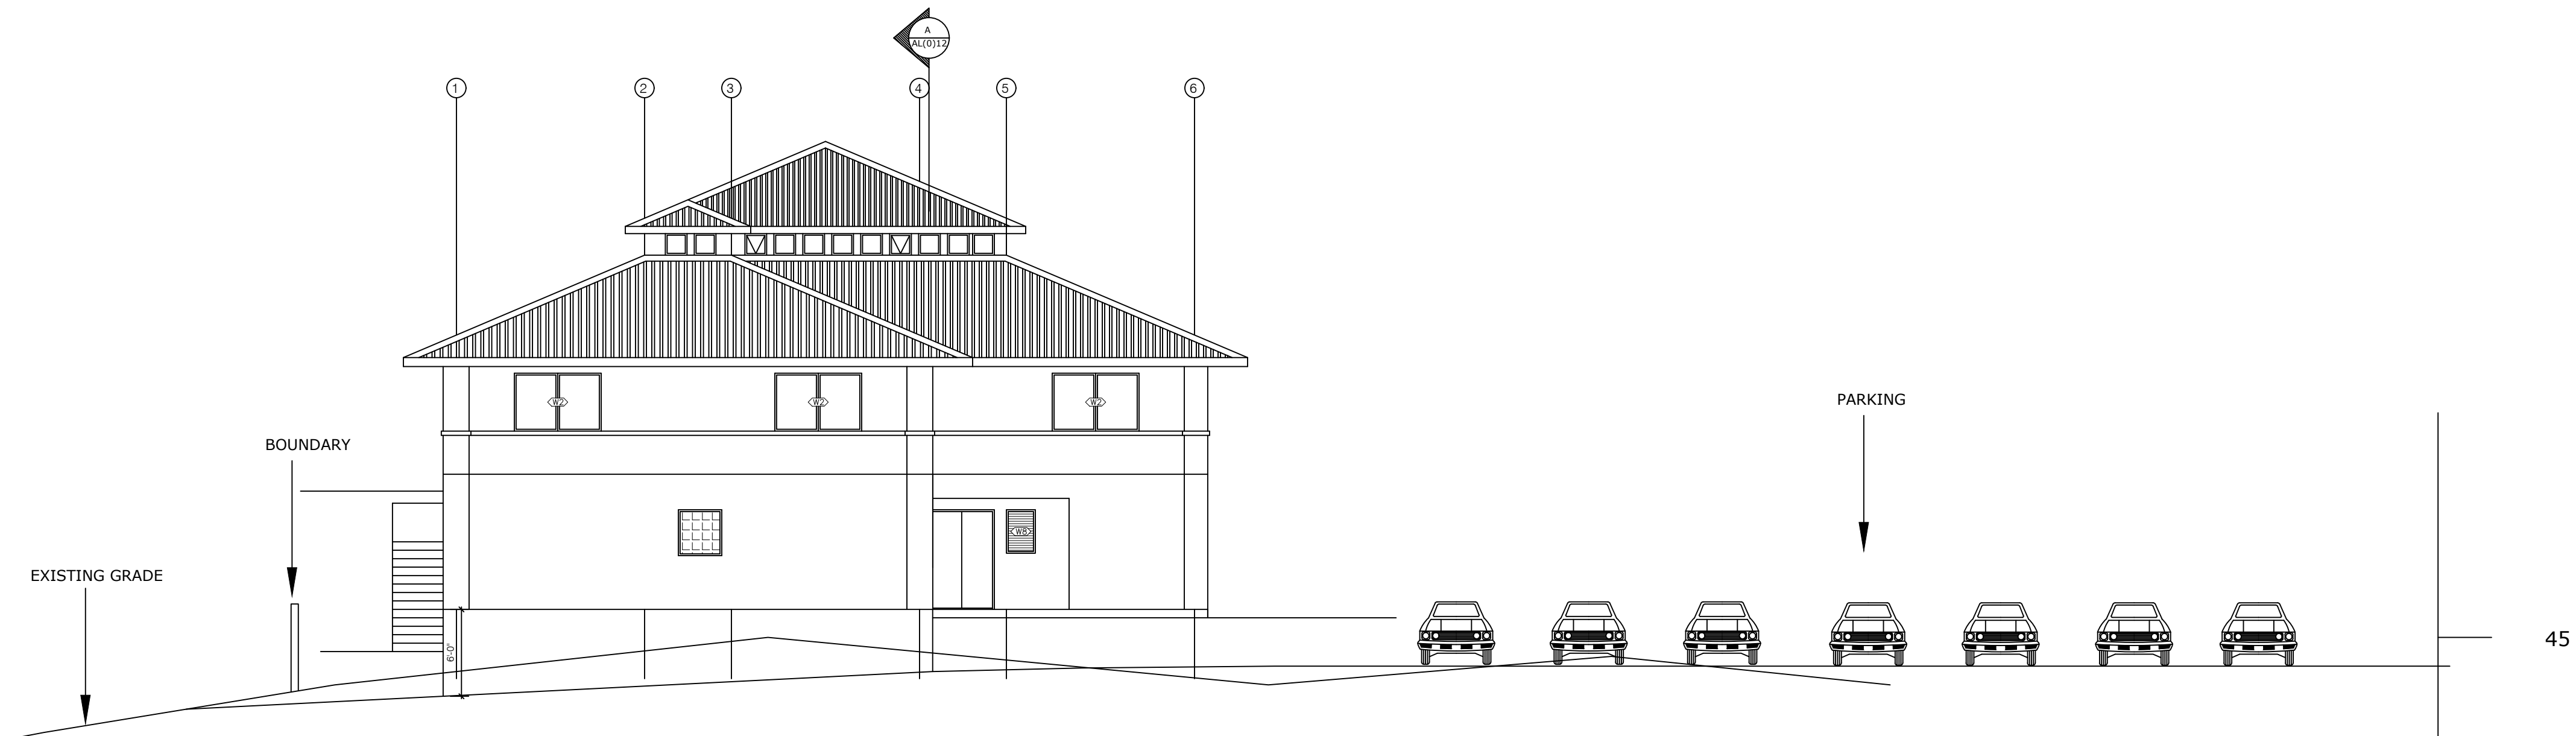

NORTH-WEST ELEVATION
SCALE 1/8"=1'-0"

PWD

Public
Works
Department
Ministry of
Communications
& Works

P.O. Box 344
Montserrat
West Indies
T: (664) 491-2521/2
F: (664) 491-3475
E: m.luff@candw.ag

Revisions

A	MM/DD/YY	-----
	Date	Description


General Notes

1. This drawing is the exclusive property of the The Ministry of Communications & Works for Montserrat and the reproduction in whole or in part is prohibited without prior written consent.
2. The Contractor is to check and verify all levels datum and dimensions and report any discrepancy or omission to the Architect, prior to construction.
3. Drawings are not to be scaled
4. The Architect is not responsible for dimensions of the site plan unless they are taken directly from a registered boundary survey carried out by a Licensed Land Surveyor.
5. This drawing is to be read in conjunction with Structural, Mechanical, Electrical and/or other consultant's documentation that is applicable to the project.


PROJECT
BRADES
POLICE
STATION.

DRAWING
ELEVATIONS 2

PROJECT NO. P.011	DRAWING NO. AL(0)09 R
DATE 04/05/01	
SCALE 1/4"=1'-0"	
DRAWN BY OREEN.J	
CHECKED BY	REV: 1

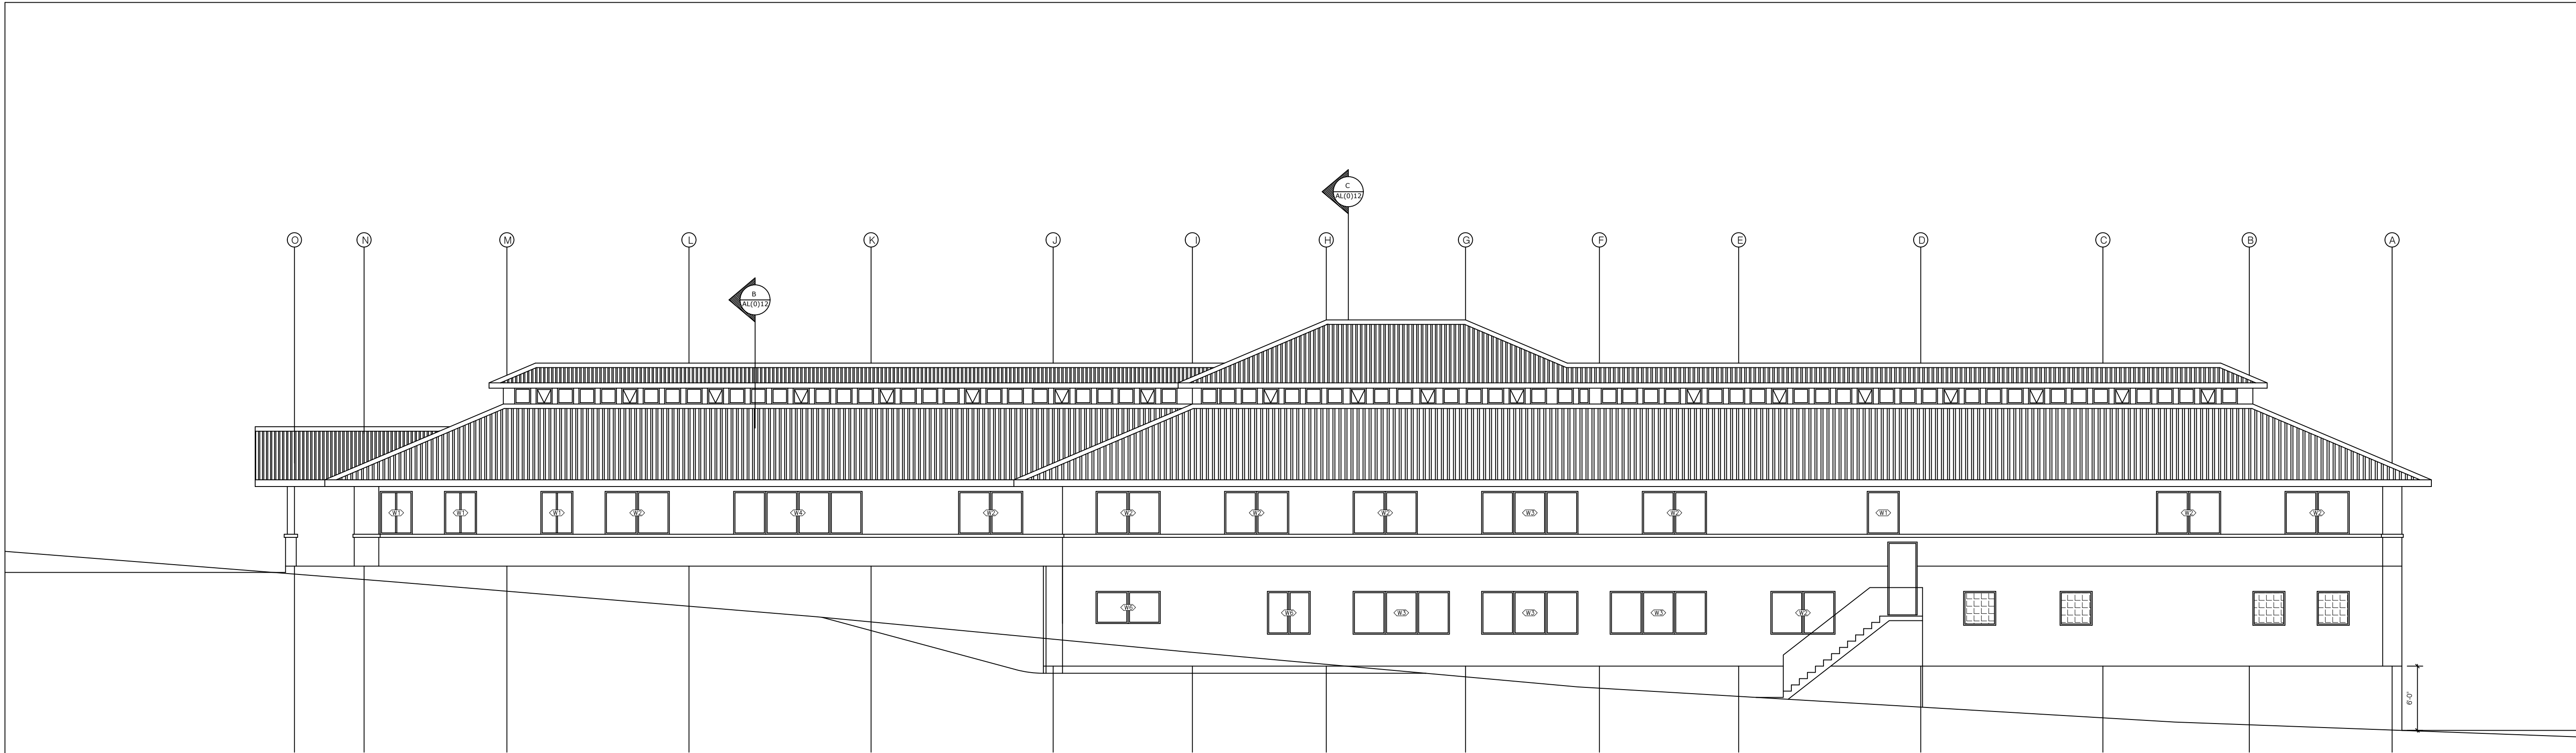

SOUTH-WEST ELEVATION
SCALE 1/8"=1'-0"

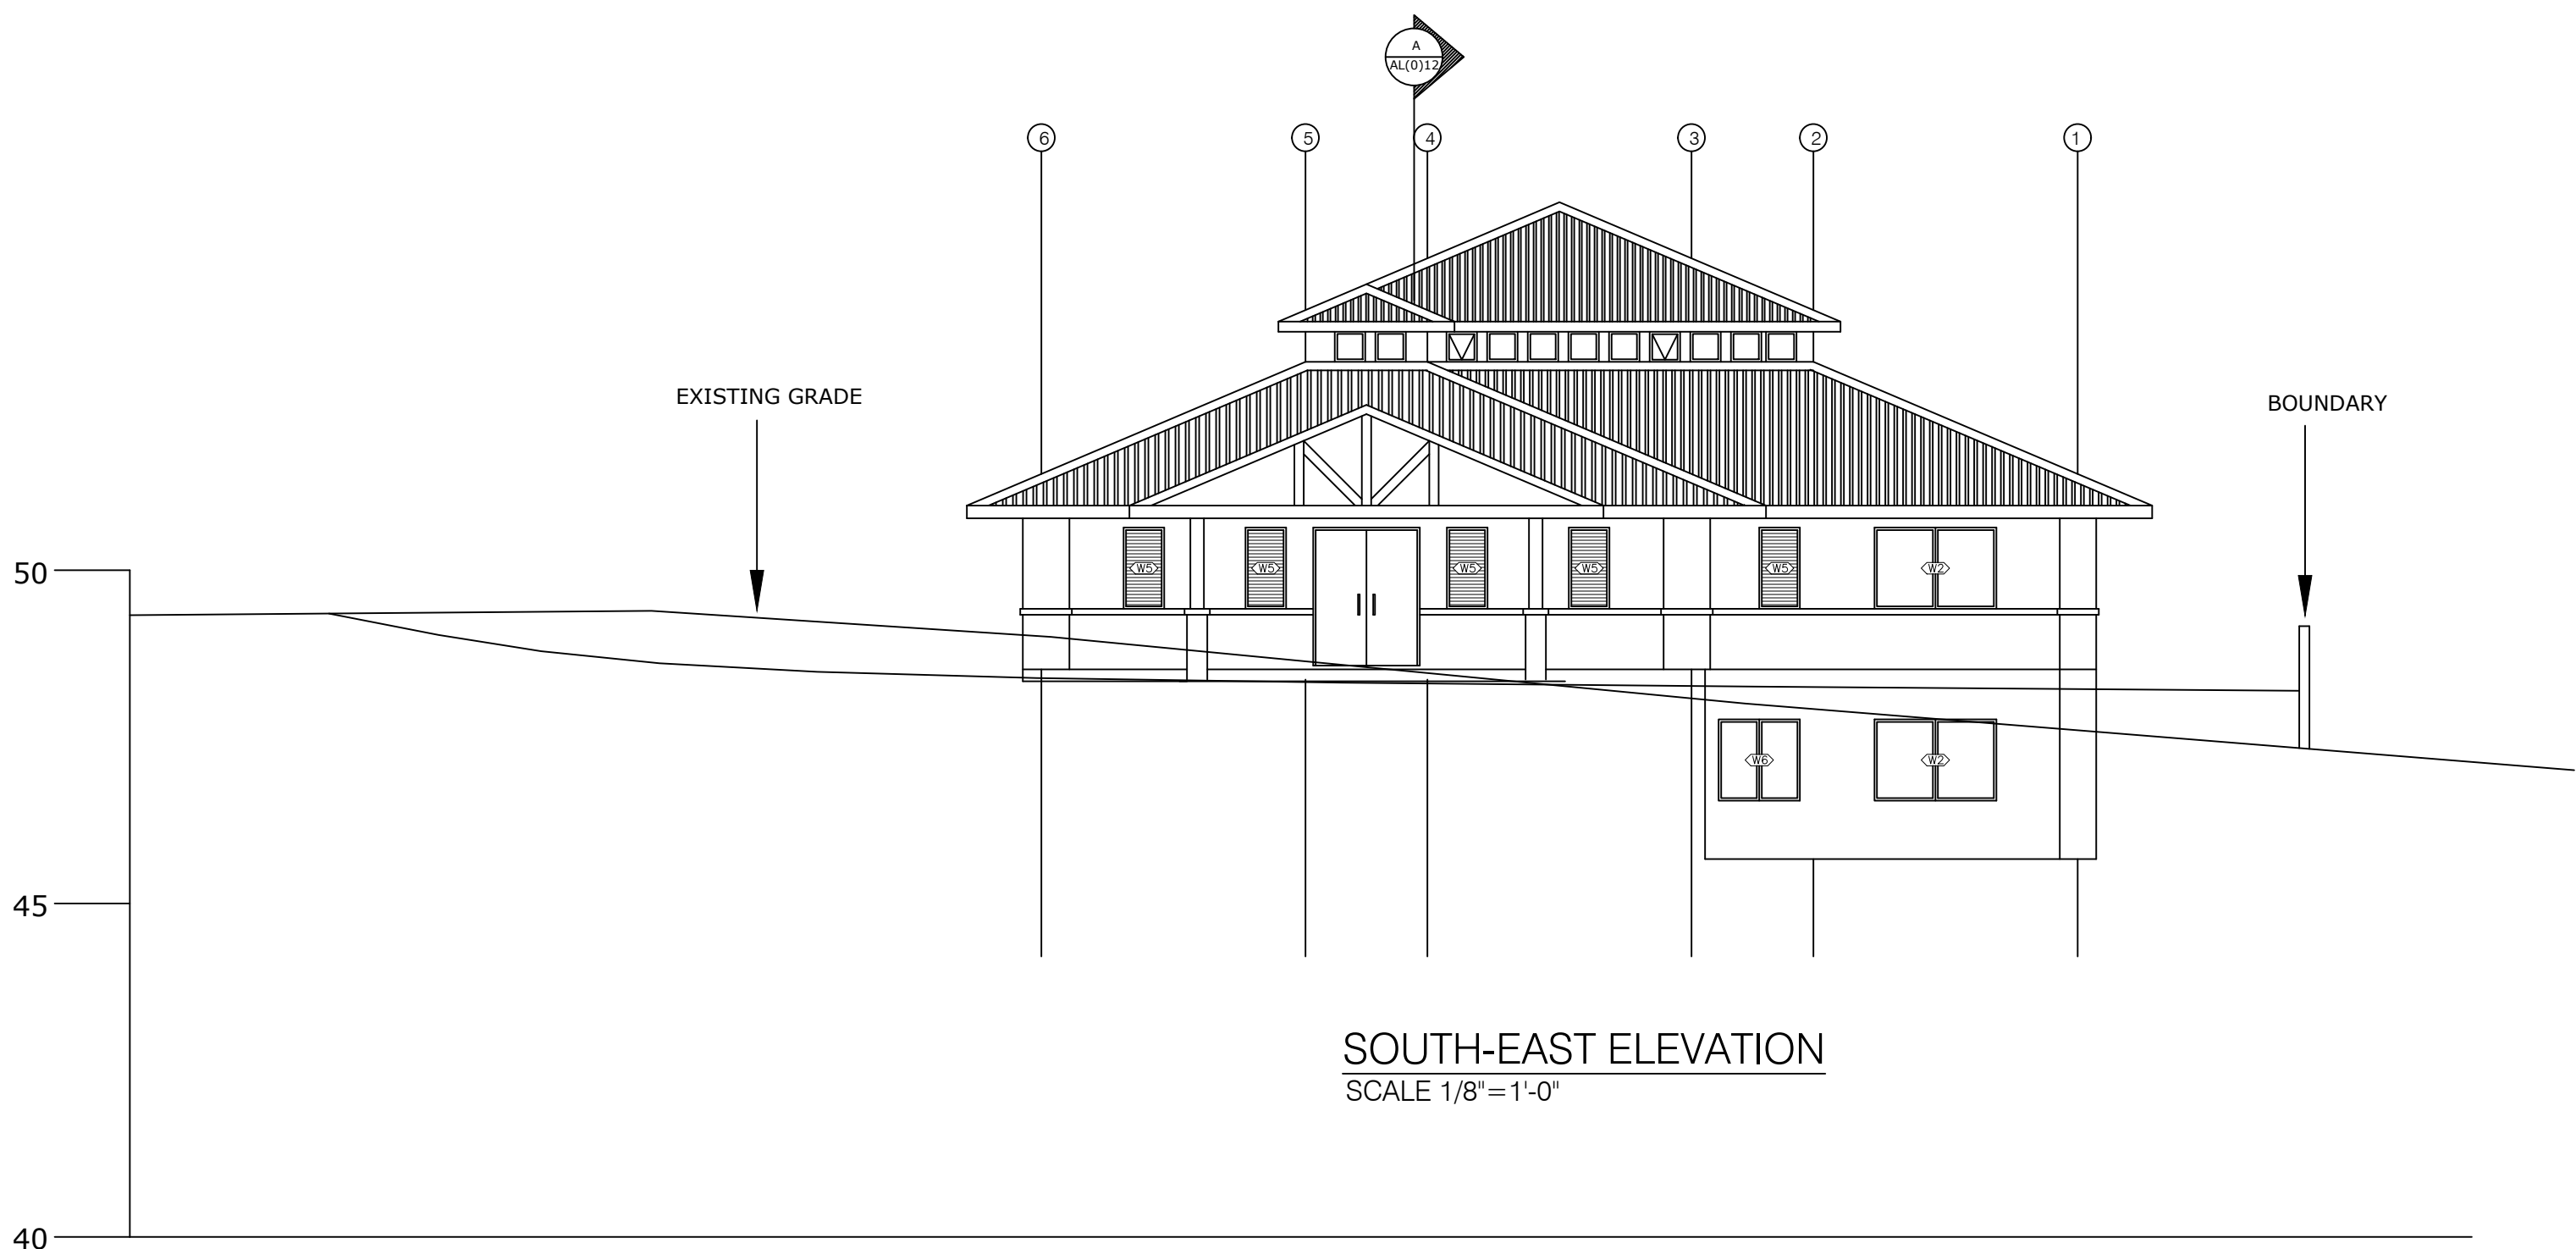

SOUTH-EAST ELEVATION
SCALE 1/8"=1'-0"

PWD

Public
Works
Department
Ministry of
Communications
& Works

P.O. Box 344
Montserrat
West Indies
T: (664) 491-2521/2
F: (664) 491-3475
E: m.luff@candw.ag

Revisions

A	MM/DD/YY	-----
 Date	Description	

General Notes

1. This drawing is the exclusive property of the The Ministry of Communications & Works for Montserrat and the reproduction in whole or in part is prohibited without prior written consent.
2. The Contractor is to check and verify all levels datum and dimensions and report any discrepancy or omission to the Architect, prior to construction.
3. Drawings are not to be scaled
4. The Architect is not responsible for dimensions of the site plan unless they are taken directly from a registered boundary survey carried out by a Licensed Land Surveyor.
5. This drawing is to be read in conjunction with Structural, Mechanical, Electrical and/or other consultant's documentation that is applicable to the project.

PROJECT

BRADES
POLICE
STATION.

DRAWING

ELEVATIONS 1

PROJECT NO.
P.011
DATE
04/05/01

SCALE
1/4"=1'-0"

DRAWN BY
OREEN,J

CHECKED BY

DRAWING NO.

AL(0)08 R

REV: 1