
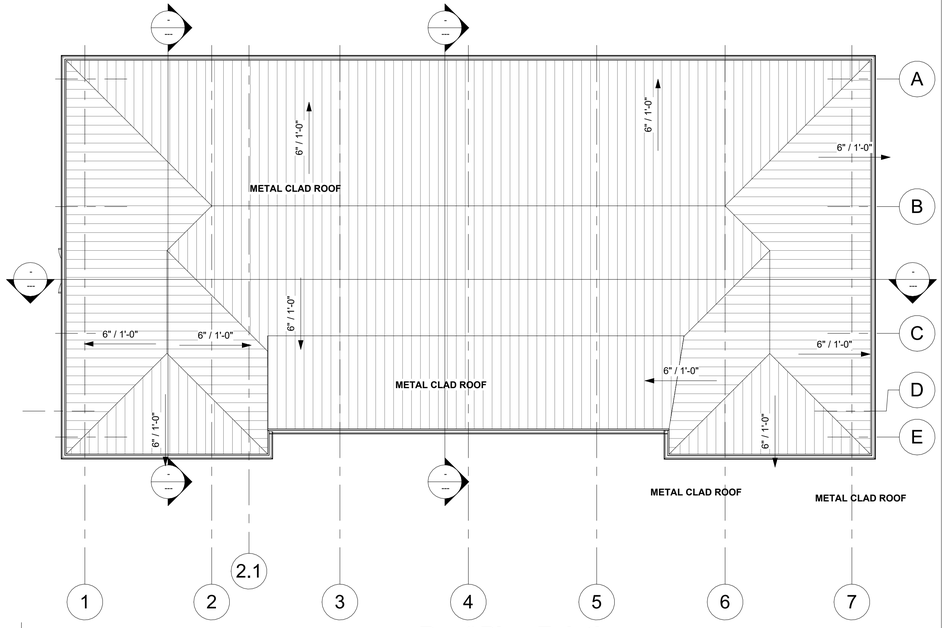


2 Roof Plan Existing
1/8" = 1'-0"

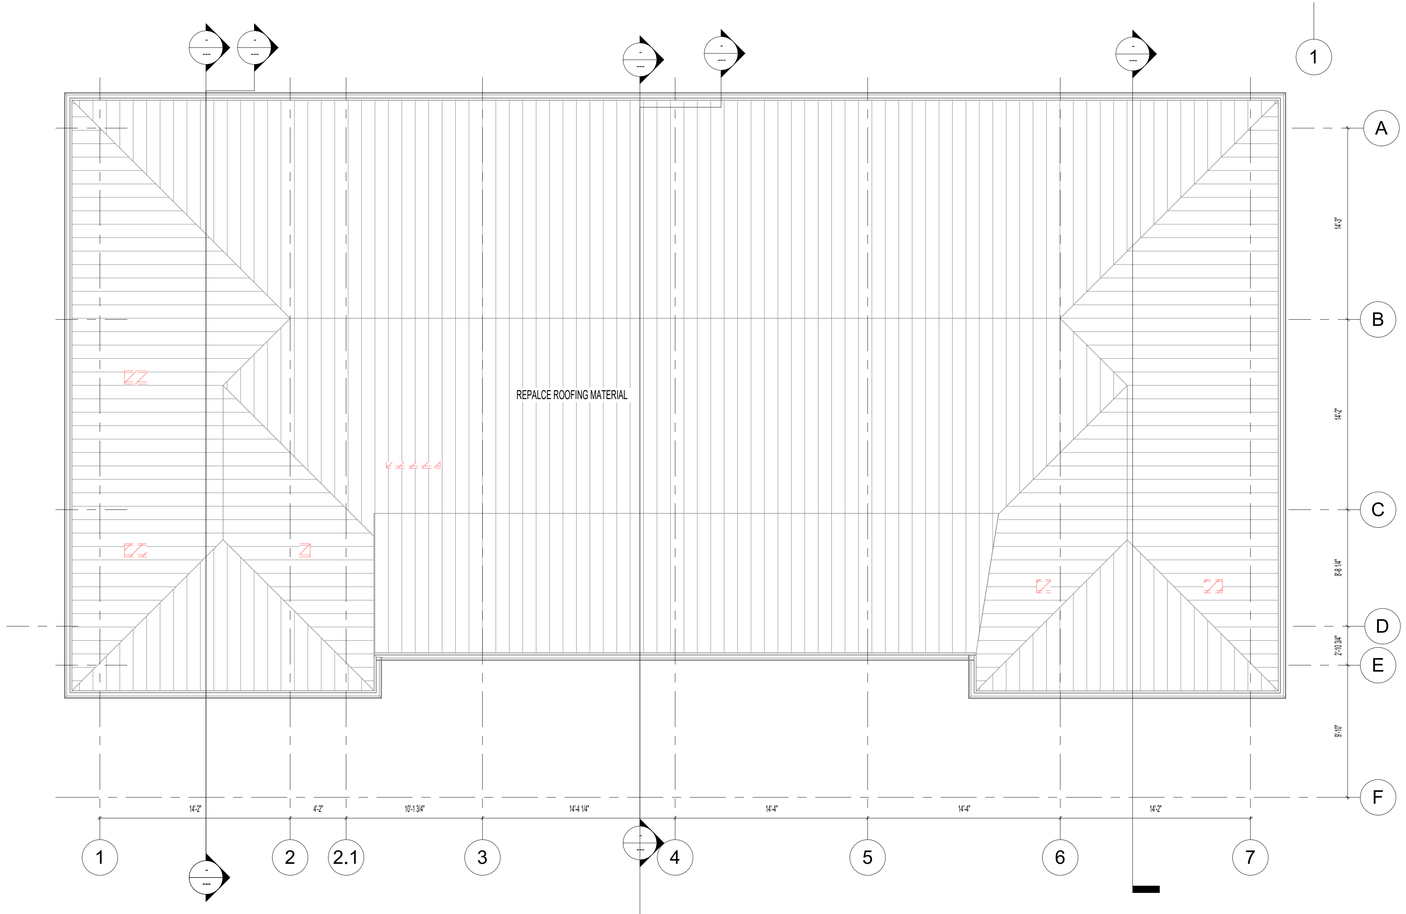

1 Roof Existing Demolition Plan
3/16" = 1'-0"

PWD

MINISTRY OF COMMUNICATIONS WORKS & LABOUR
considers the subject matter in this document confidential and reserves copyright over it. Unauthorized access, use, transferred or conveyed because of receipt or possession. It is further prohibited to reproduce or change any part of this document or use it for any purpose without written permission of MINISTRY OF COMMUNICATIONS WORKS & LABOUR.

MINISTRY OF COMMUNICATIONS
WORKS & LABOUR
P.O BOX 344, MONTSERRAT
TEL: (664) -491-6511 / FAX: (664) 491-6659
EMAIL: GOVARCH@GOV.MS

10/14/2020

REVISIONS


DATE: 10/14/2020
DRAWN BY: Author
CHECKED BY: Checker

Roof Plan - Demolition

SHEET NO:
A-1.10

ROOF ADDITION NOTES

1. EXISTING ROOF STRUCTURE TO REMAIN AND ONLY PORTIONS THAT WILL AFFECT NEW ROOF ADDITION TO BE REMOVED.
2. T1-11 ROOF SHEATHING TO BE REPLACED.
3. GALVALUME OF EXISTING ROOF WILL BE REMOVED AND REPLACED WITH GALVALUME ROOF CLADDING TO MANUFACTURER SPECIFICATIONS. (CONTRACTOR TO PROVIDE INSTALLATION METHOD STATEMENT AND MUST BE APPROVED BY PROJECT ARCHITECT)
4. ALL BOLTS AND FASTENERS OF NEW GALVALUME WILL BE MADE OF ANTI CORROSIVE MATERIAL
5. EXISTING GUTTERING TO BE REMOVED AND REPLACED WITH NEW
6. ALL TIMBER CONNECTIONS MUST COMPLY WITH INTERNATIONAL TIMBER FRAMING CODE
7. APPROPRIATE MANUFACTURER RECOMMENDED FLASHING NEEDS TO BE APPLIED TO ALL REQUIRED ROOF FEATURES OF NEW CLADDED ADDITION

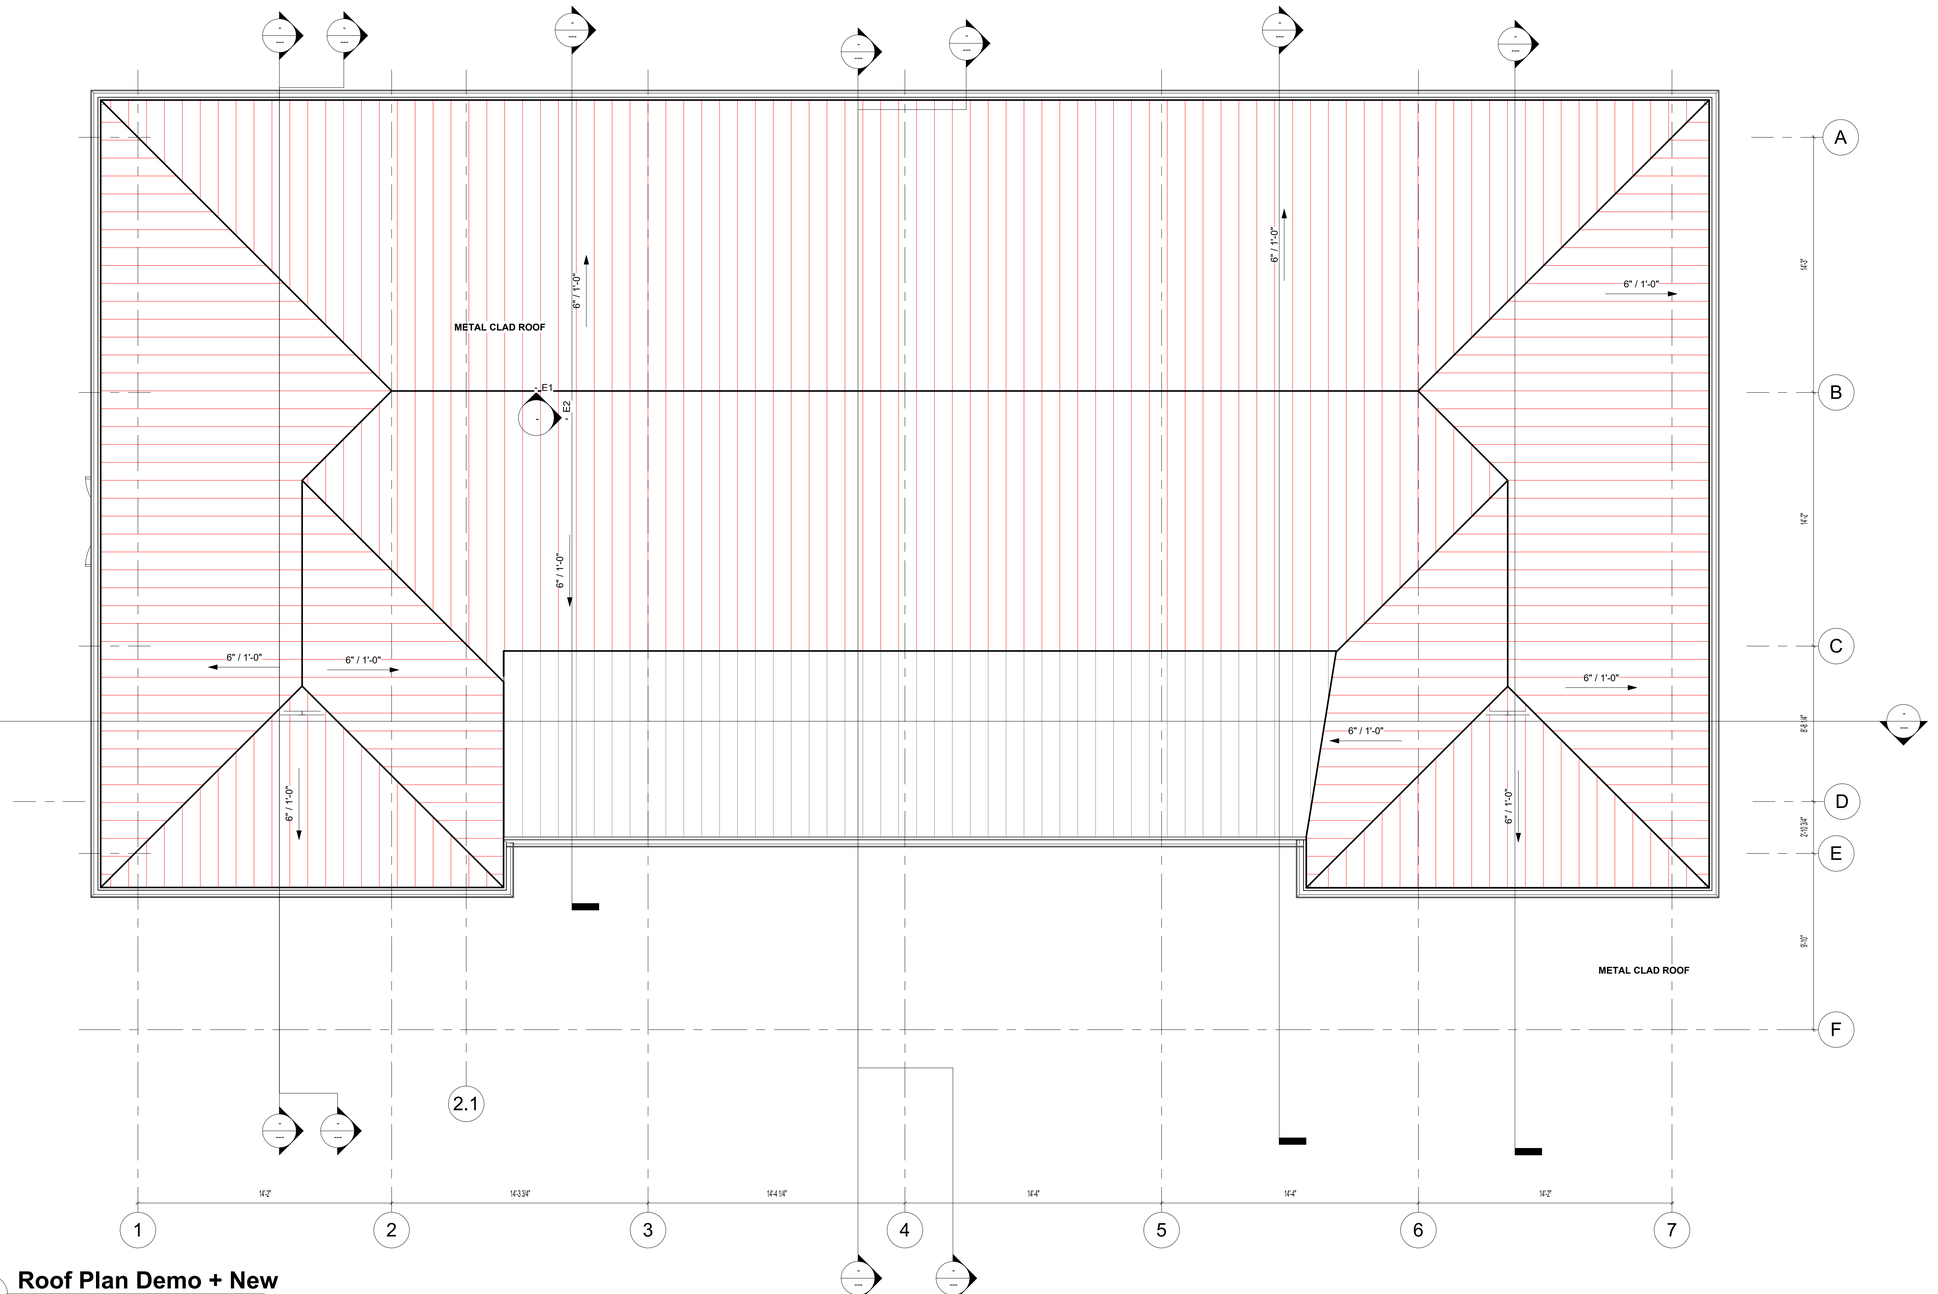

1 Roof Plan Demo + New
1/4" = 1'-0"

PWD

MINISTRY OF COMMUNICATIONS WORKS & LABOUR
considers the subject matter in this document confidential and reserves exclusive rights to any ideas and designs in it. It is transferred or conveyed because of receipt or possession. It is further prohibited to reproduce or change any part of this document or use it for any purpose without written permission of MINISTRY OF COMMUNICATIONS WORKS & LABOUR.

MINISTRY OF COMMUNICATIONS
WORKS & LABOUR
P.O BOX 344, MONTSERRAT
TEL: (664) -491-6511 / FAX: (664) 491-6659
EMAIL: GOVARCH@GOV.MS

10/14/2020

REVISIONS

DATE: 10/14/2020
DRAWN BY: Author
CHECKED BY: Checker

Roof - Plan New

SHEET NO:
A-1.12