


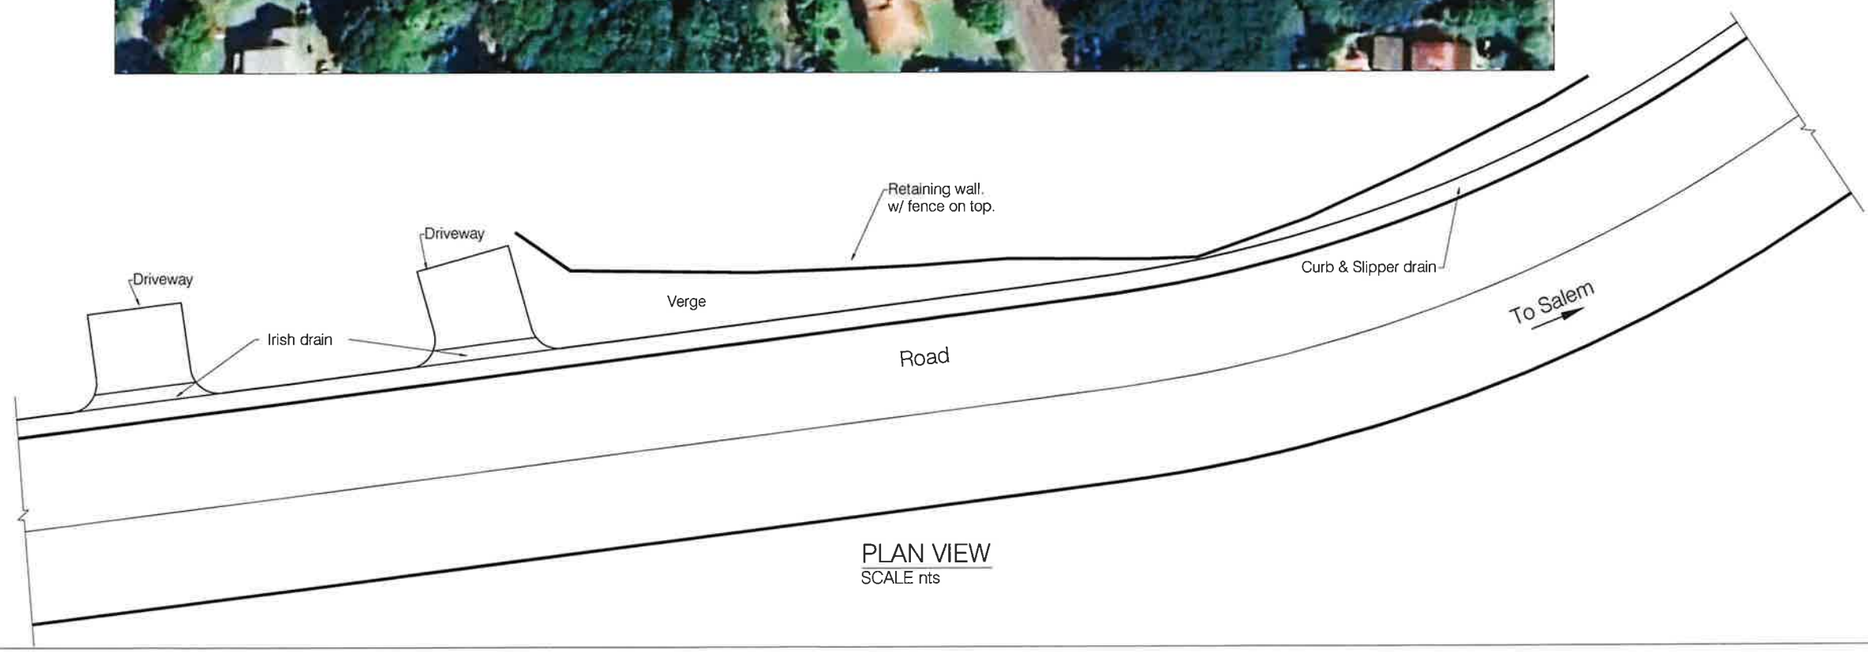

PLAN VIEW
SCALE nts

GENERAL NOTES

No.	Revision / Issue	By	Chk	Date

Public Works Department
P.O. Box 344
Montserrat
West Indies
Tel: 664- 491-2521/2
Fax: 664- 491- 3475
Email: gov.eng@candw.ms

PROJECT: OLVESTON RETAINING WALL

TITLE: SITE PLAN/ PLAN VIEW

DESIGN: PWD | JOB #: 0

DRAWN: OREENJ


CHECKED: PWD

FILE PATH: 0


DATE: 30/09/2025

SCALE: AS SHOWN

PROJECT: 01

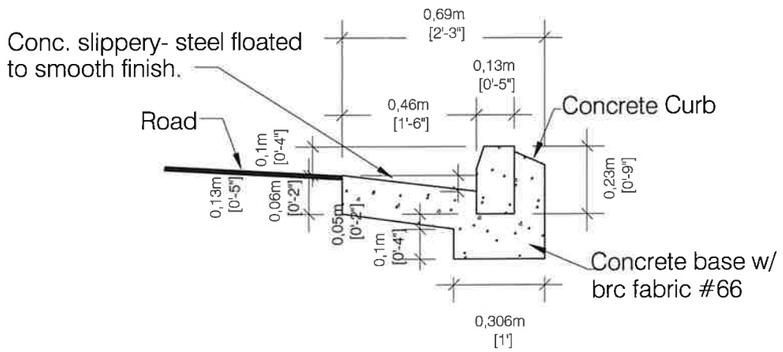

Typical Curb & Slipper Drain
Scale nts

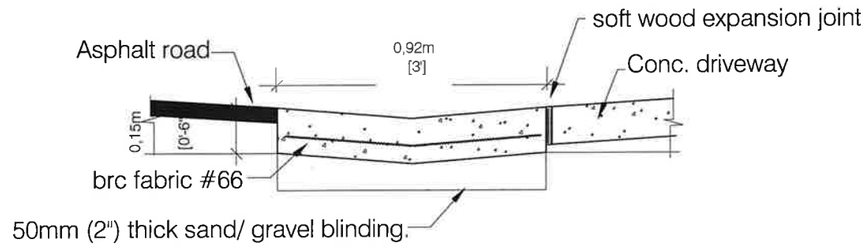

Irish Drain Detail
Scale nts

GENERAL NOTES

No.	Revision / Issue	By	Chk	Date

Public Works Department
P.O. Box 344
Montserrat
West Indies
Tel: 664- 491-2521/2
Fax: 664- 491- 3475
Email: gov.eng@candw.ms

PROJECT: OLVESTON RETAINING WALL

TITLE: DRAIN DETAILS

DESIGN: PWD | JOB #: 0

DRAWN: OREENJ

CHECKED: PWD

FILE PATH: 0

DATE: 01/10/2025

SCALE: AS SHOWN

PROJECT: 02