

GENERAL NOTES

No.	Revision / Issue	By	Chk	Da

Public Works Department
P.O. Box 344
Montserrat
West Indies
Tel: 664- 491-2521/2
Fax: 664- 491- 3475
Email: gov.eng@candw.ms

PROJECT: M.S.S. EXTERNAL IMPROVEMENT

TITLE: LOCATION SITE PLAN

DESIGN: PWD | JOB #: 0

DRAWN: PWD


CHECKED: PWD

FILE PATH: 0

DATE: 16/01/2024


SCALE: NTS

SHEET NO.: 01

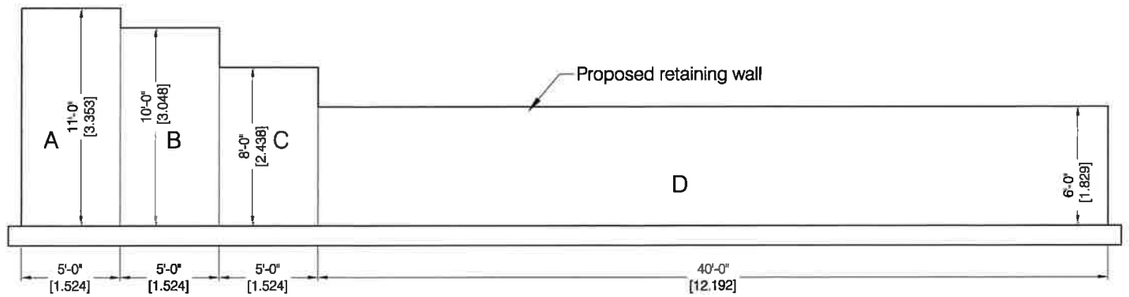

PROPOSED RETAINING WALL PROFILE

SCALE nts

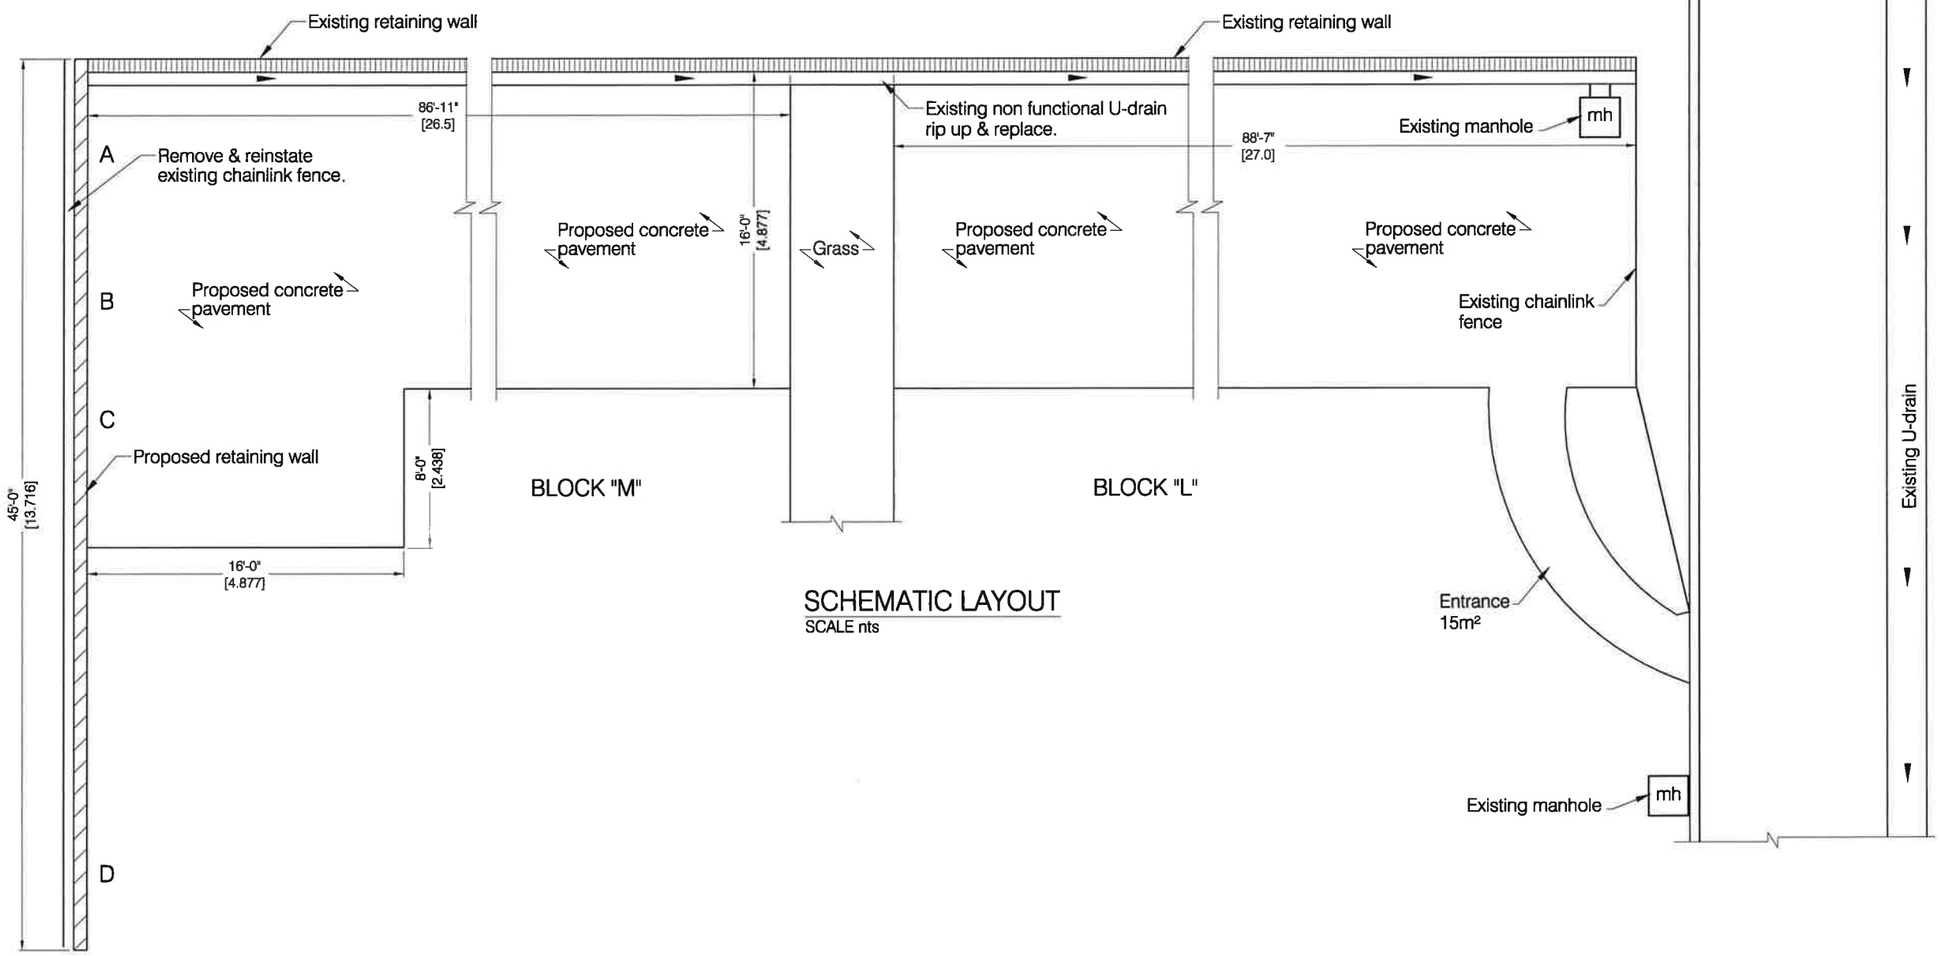

SCHEMATIC LAYOUT

SCALE nts

GENERAL NOTES

No.	Revision / Issue	By	Chk	Date

Public Works Department
P.O. Box 344
Montserrat
West Indies
Tel: 664- 491-2521/2
Fax: 664- 491- 3475
Email: gov.eng@candw.ms

PROJECT: M.S.S. EXTERNAL IMPROVEMENTS

TITLE: SCHEMATIC LAYOUT

DESIGN: PWD | JOB #: 0

DRAWN: PWD


CHECKED: m

FILE PATH: 0


DATE: 10/01/2024

SCALE: NTS


SHEET NO.: 02

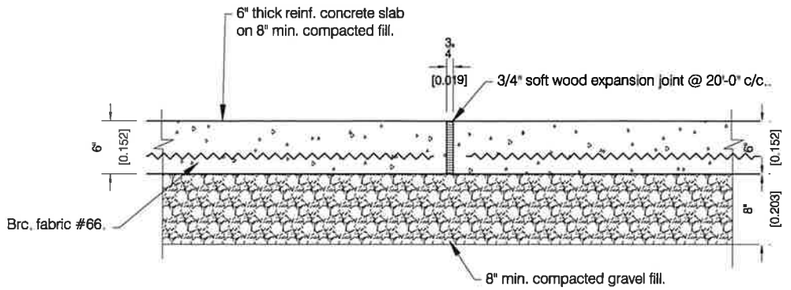

Typical Concrete Pavement Joint (6" Thick concrete.)
Scale 3/4" =1'-0"

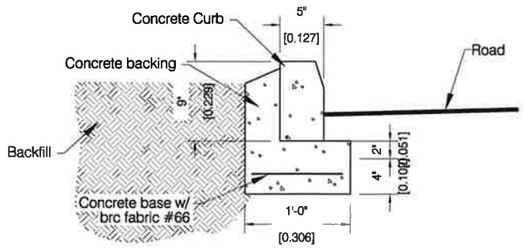


Typical Curb
Scale 3/4" =1'-0"

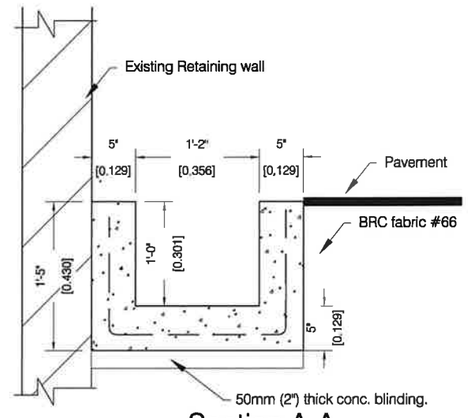


Section A-A


"U" Drain Section (Type B.)
Scale 1" =1'-0"

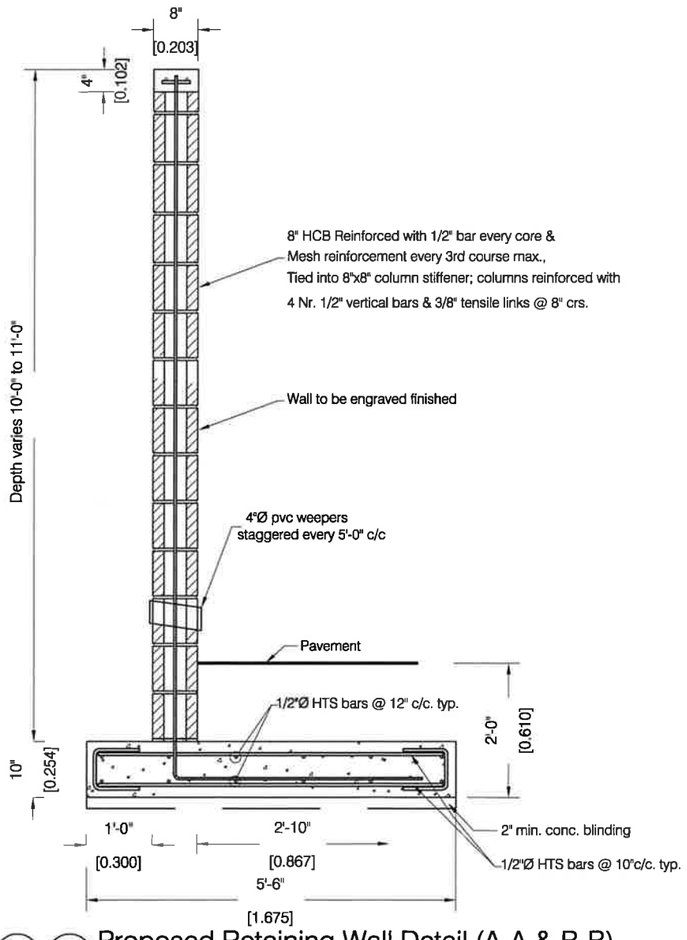

A B Proposed Retaining Wall Detail (A-A & B-B).
Scale 1/2" =1'-0"

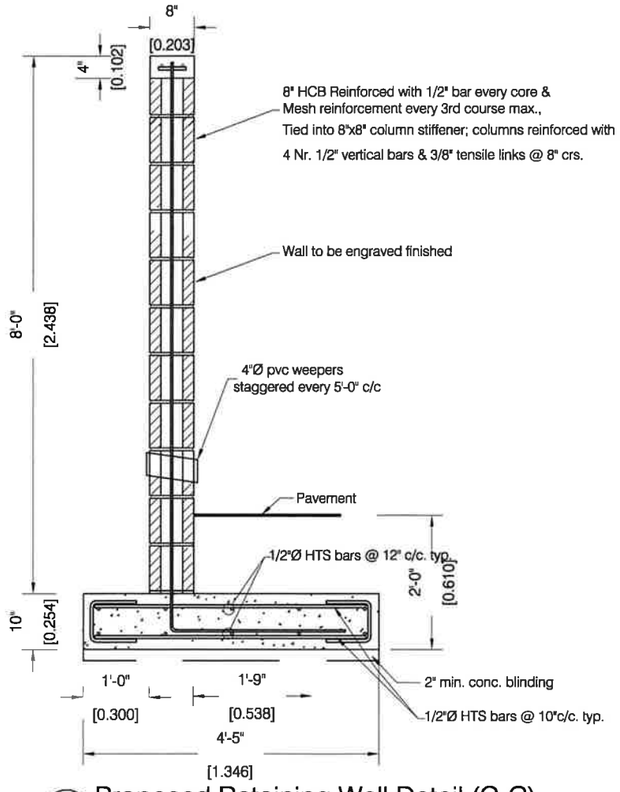

C Proposed Retaining Wall Detail (C-C).
Scale 1/2" =1'-0"

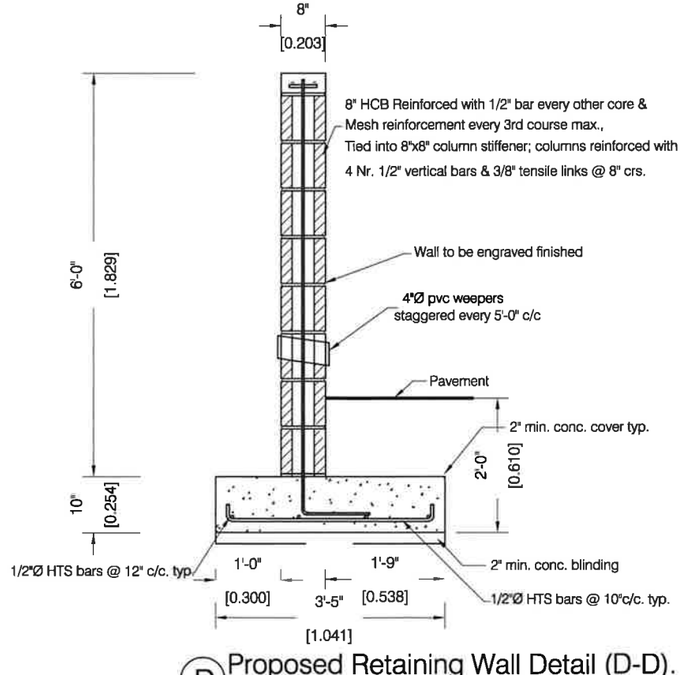

D Proposed Retaining Wall Detail (D-D).
Scale 1/2" =1'-0"

GENERAL NOTES

No.	Revision / Issue	By	Chk	Date

Public Works Department
P.O. Box 344
Montserrat
West Indies
Tel: 664- 491-2521/2
Fax: 664- 491- 3475
Email: gov.eng@candw.ms

PROJECT: M.S.S. EXTERNAL IMPROVEMENTS

TITLE: CROSS SECTIONS/ DETAILS

DESIGN: PWD | JOB #: 0

DRAWN: PWD

CHECKED: PWD

FILE PATH: 0

DATE: 15/01/2024

SCALE: NTS

SHEET NO.: 03