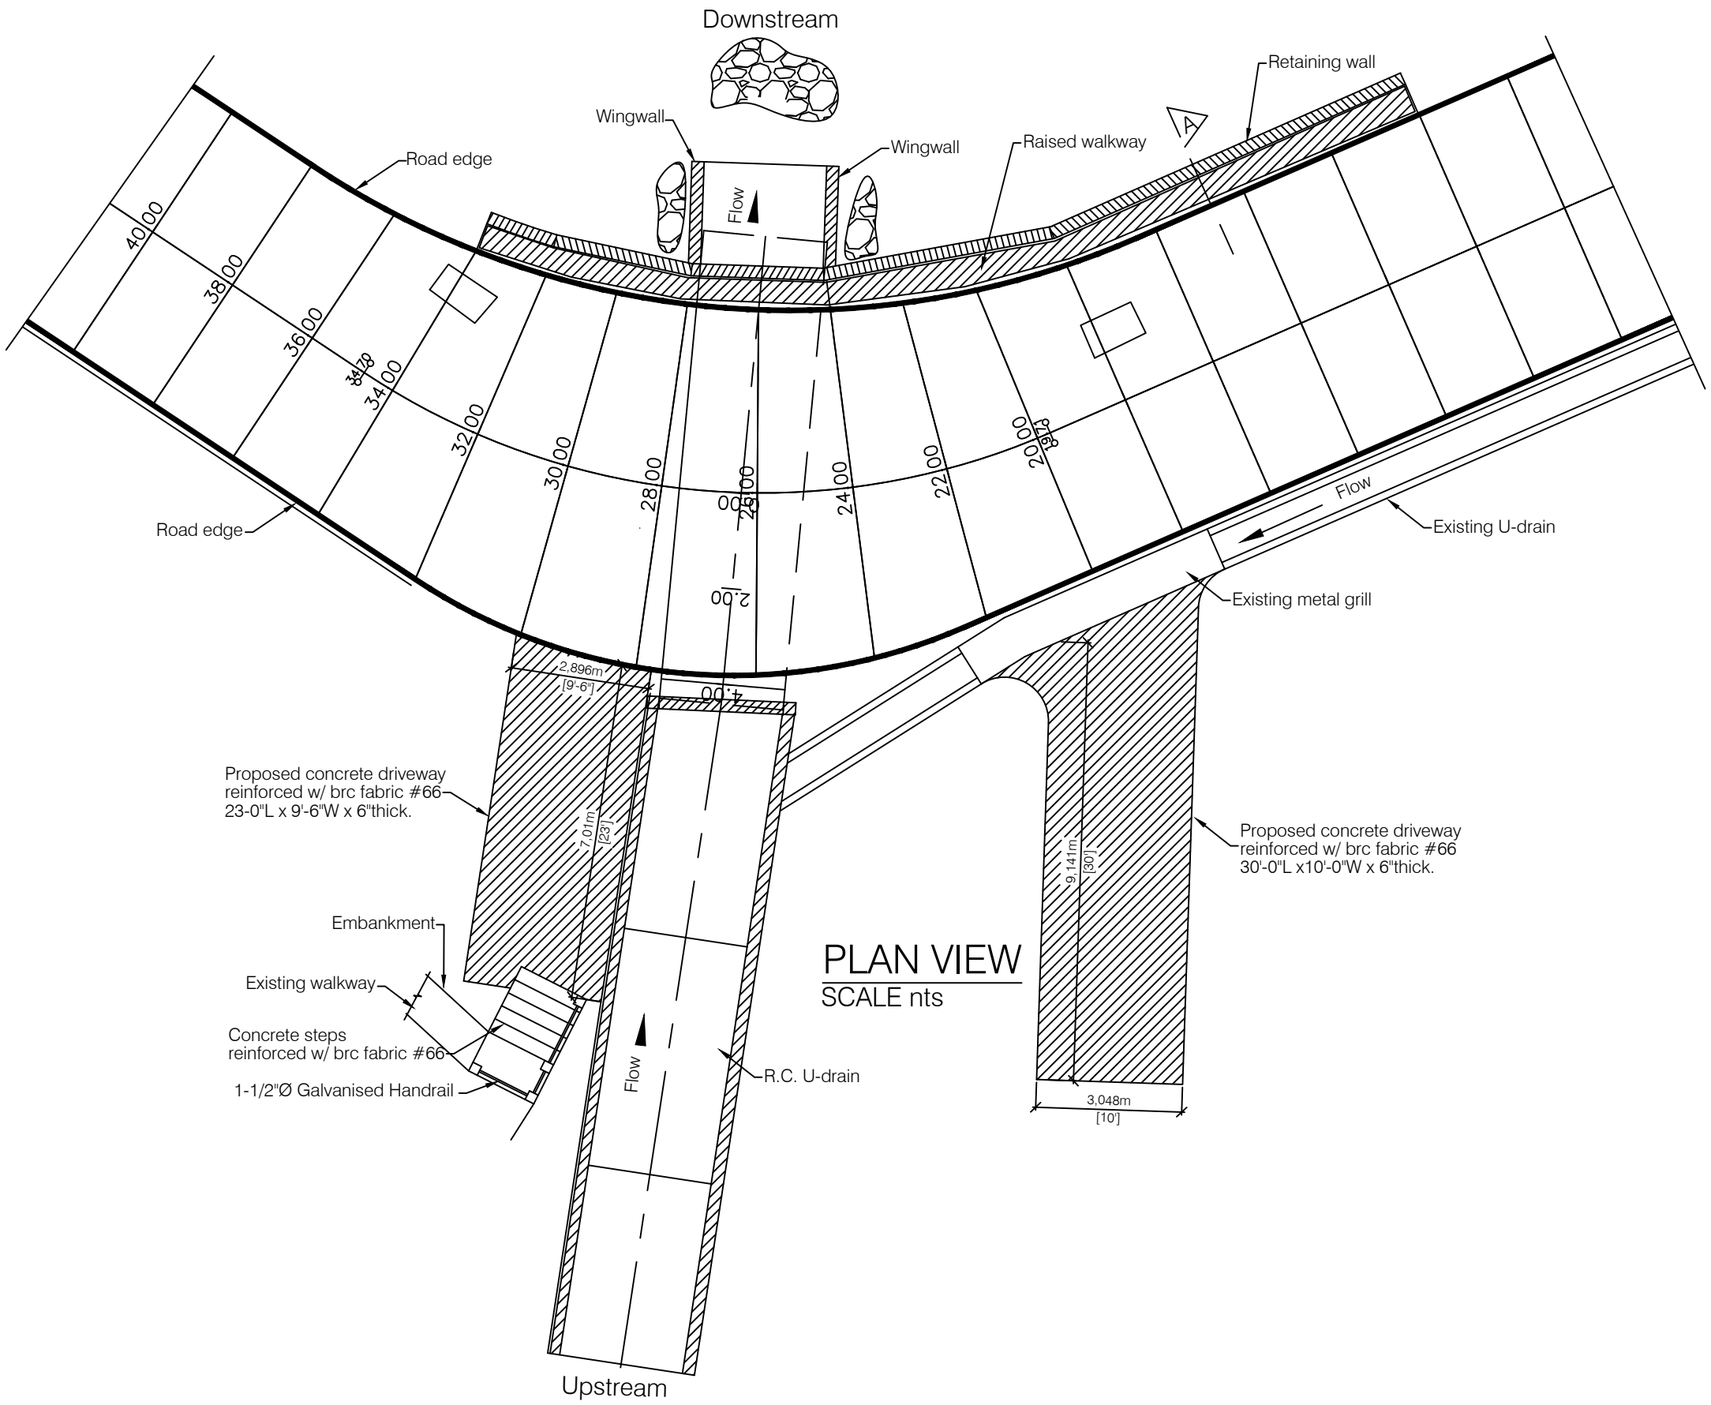


PLAN VIEW

SCALE nts

GENERAL NOTES

No.	Revision / Issue	By	Chk	Date

Public Works Department
P.O. Box 344
Montserrat
West Indies
Tel: 664- 491-2521/2
Fax: 664- 491- 3475
Email: gov.eng@candw.ms

PROJECT: FRITH'S ROAD IMPROVEMENT

TITLE: PLAN VIEW

DESIGN: PWD | JOB #: 0

DRAWN: OREENJ


CHECKED: PWD

FILE PATH: 0

DATE: 07/04/2025


SCALE: AS SHOWN

PROJECT: 01

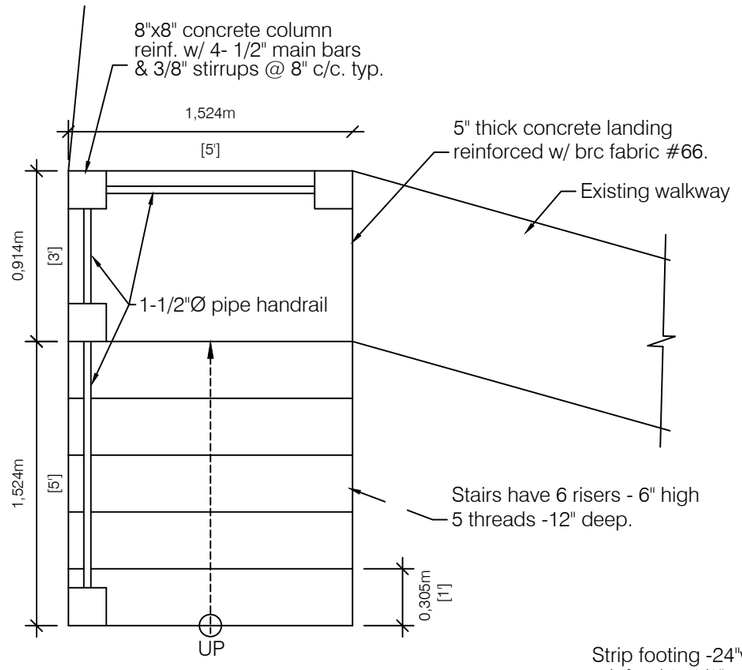


Proposed Stair Layout


Scale nts

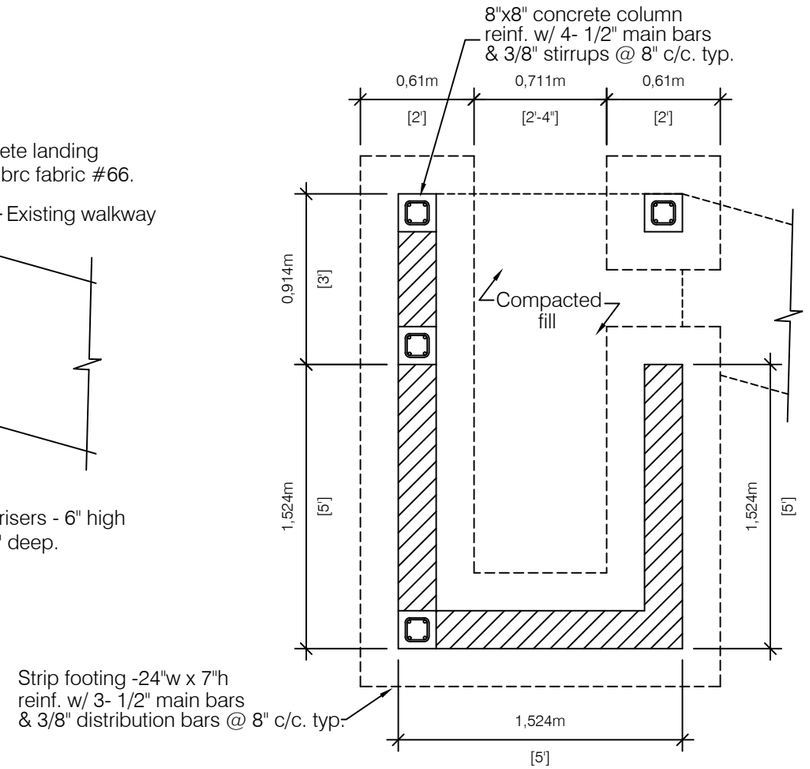

Proposed Stair Foundation Plan


Scale nts

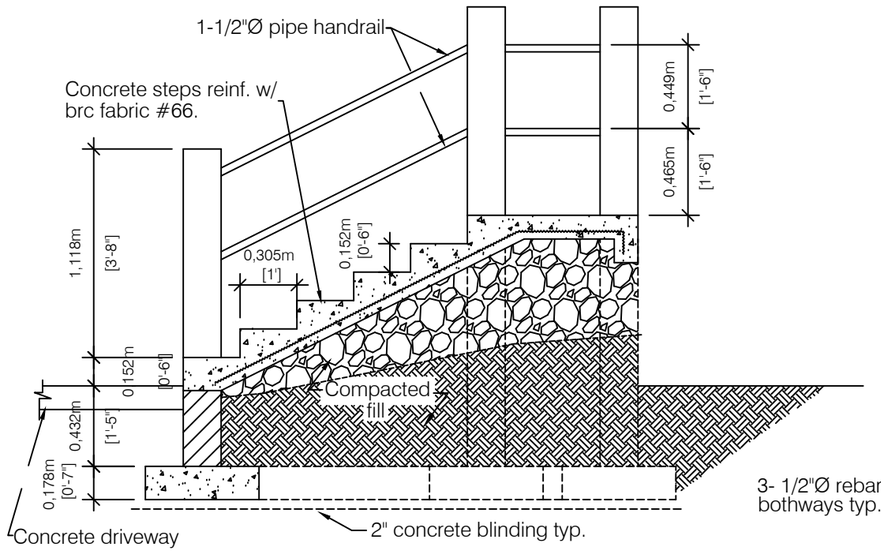

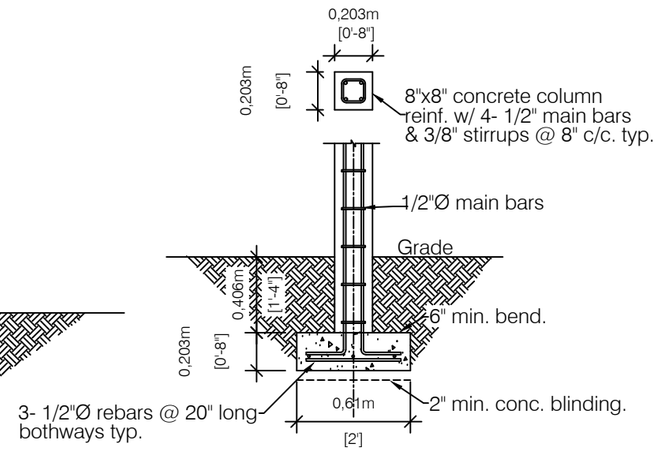

Typical Concrete Column Detail

Scale -nts

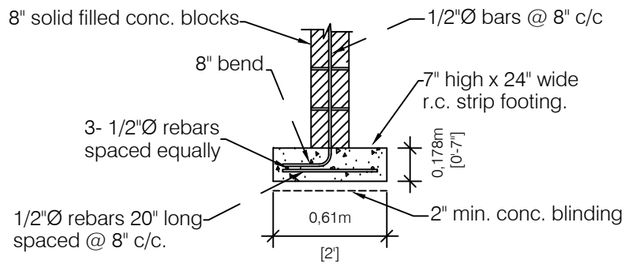

Typical Strip Footing Detail

Scale -nts

GENERAL NOTES

No.	Revision / Issue	By	Chk	Date

Public Works Department
P.O. Box 344
Montserrat
West Indies
Tel: 664- 491-2521/2
Fax: 664- 491- 3475
Email: gov.eng@candw.ms

PROJECT: FRITH'S ROAD IMPROVEMENT

TITLE: STEP DETAIL

DESIGN: PWD | JOB #: 0

DRAWN: OREENJ


CHECKED: PWD

FILE PATH: 0

DATE: 17/04/2025


SCALE: AS SHOWN

PROJECT: 02

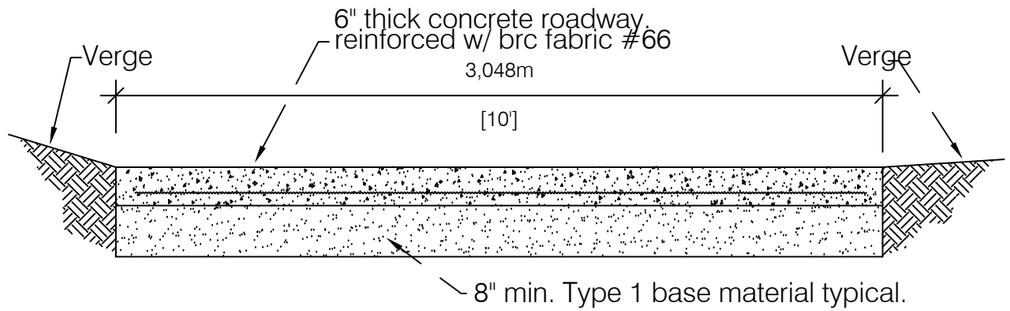

Concrete Roadway Cross Section

Scale nts

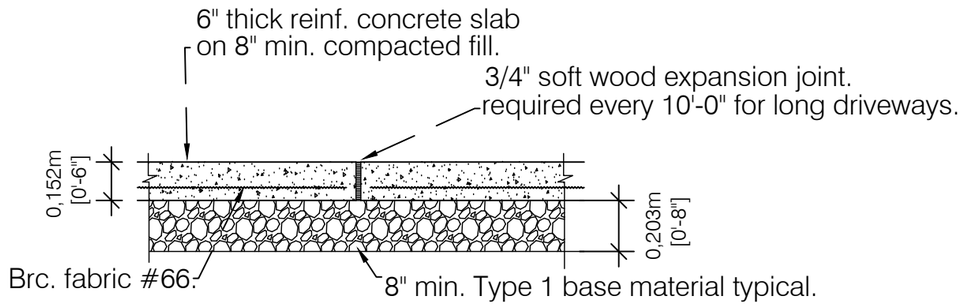

Typical Concrete Joint for Long Driveways

Scale nts

GENERAL NOTES

No.	Revision / Issue	By	Chk	Date

Public Works Department
P.O. Box 344
Montserrat
West Indies
Tel: 664- 491-2521/2
Fax: 664- 491- 3475
Email: gov.eng@candw.ms

PROJECT: FRITH'S ROAD IMPROVEMENT

TITLE: DRIVEWAY DETAIL

DESIGN: PWD | JOB #: 0

DRAWN: OREENJ

CHECKED: PWD

FILE PATH: 0

DATE: 17/04/2025

SCALE: AS SHOWN

PROJECT: 03