
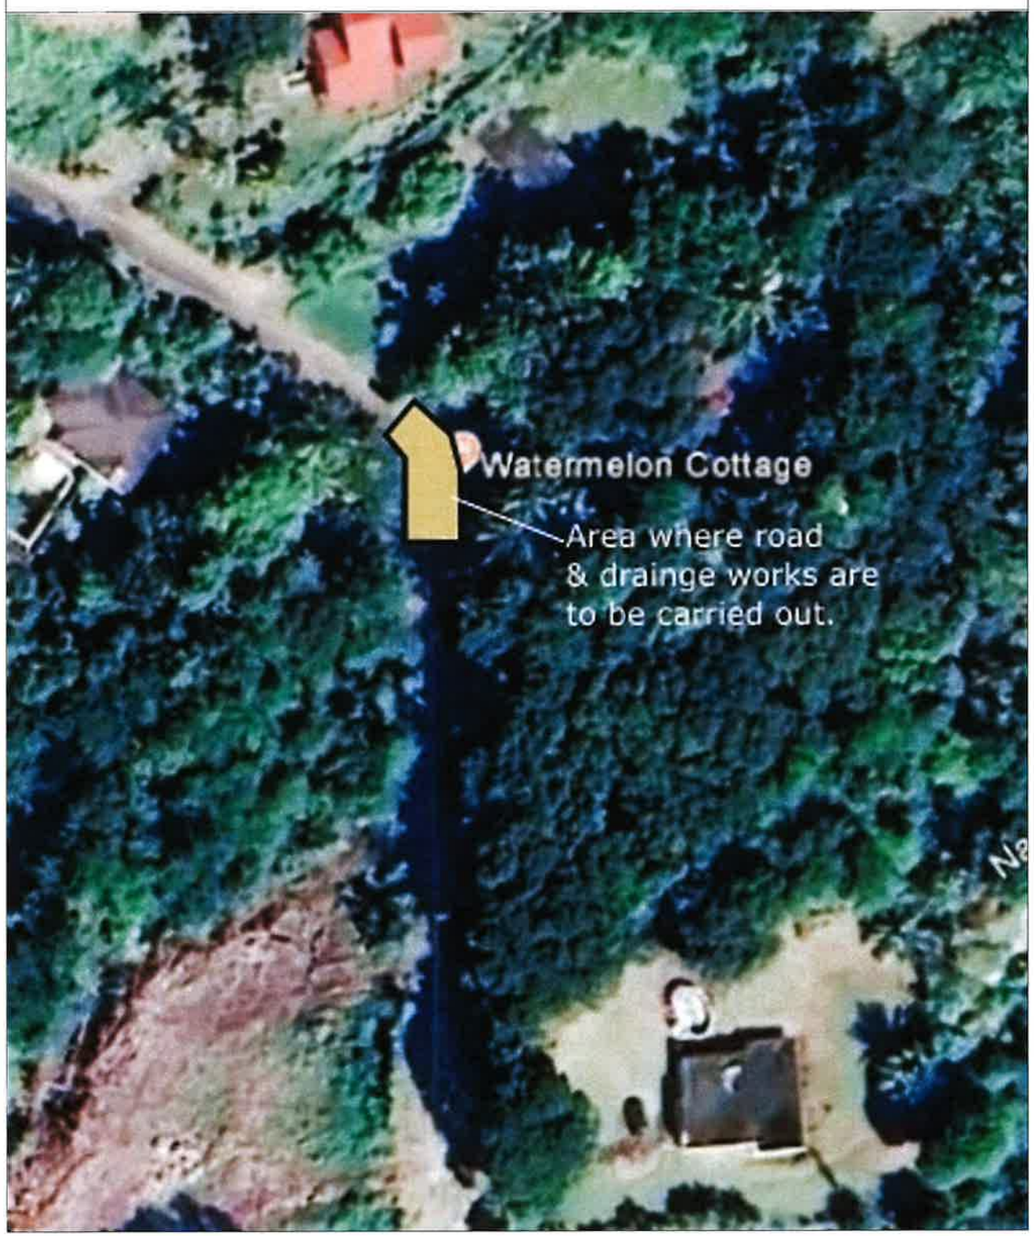


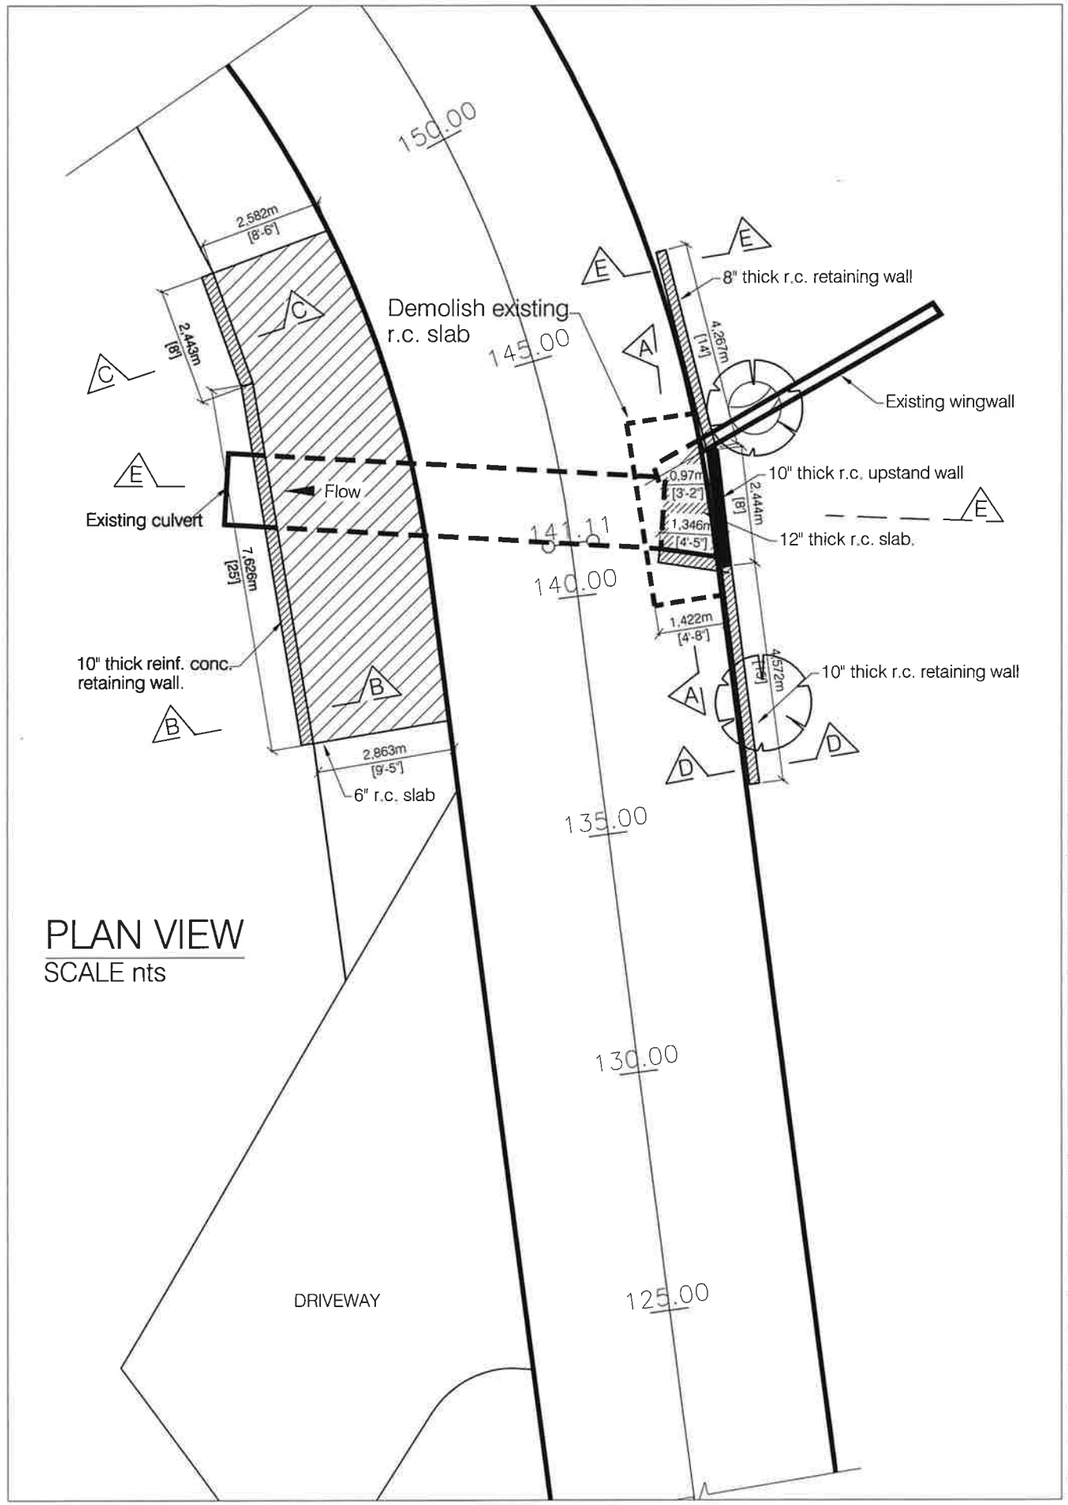

PLAN VIEW
SCALE nts

GENERAL NOTES

No.	Revision / Issue	By	Chk	Date

Public Works Department
P.O. Box 344
Montserrat
West Indies
Tel: 664- 491-2521/2
Fax: 664- 491- 3475
Email: gov.eng@candw.ms

PROJECT: OLVESTON ROAD IMPROVEMENT

TITLE: SITE PLAN/ PLAN VIEW

DESIGN: PWD | JOB #: 0

DRAWN: OREENJ


CHECKED: PWD

FILE PATH: 0


DATE: 04/12/2025

SCALE: AS SHOWN

PROJECT: 01

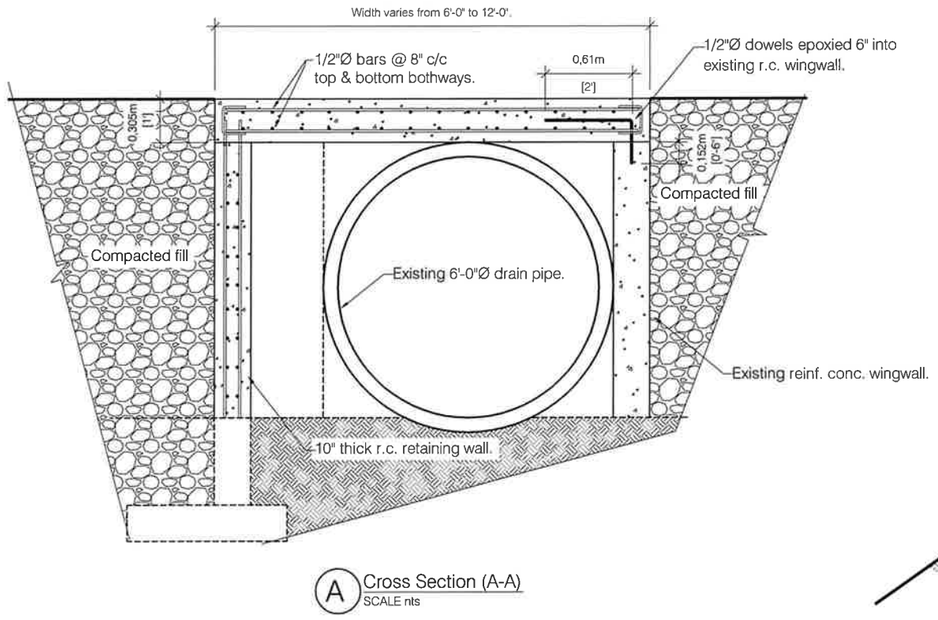

A Cross Section (A-A)
SCALE nts

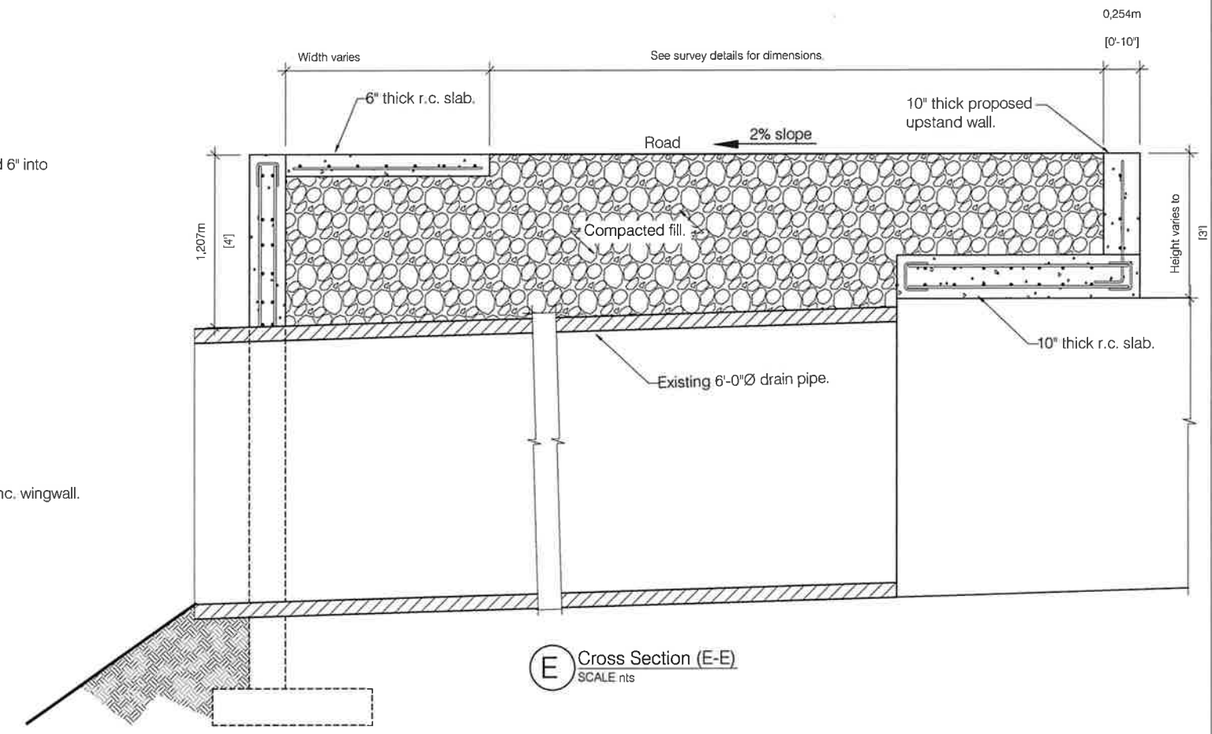

E Cross Section (E-E)
SCALE nts

GENERAL NOTES

No.	Revision / Issue	By	Chk	Date

Public Works Department
P.O. Box 344
Montserrat
West Indies
Tel: 664- 491-2521/2
Fax: 664- 491- 3475
Email: gov.eng@candw.ms

PROJECT: OLVESTON RETAINING WALL

TITLE: SECTIONS

DESIGN: PWD | JOB #: 0

DRAWN: OREENJ


CHECKED: PWD

FILE PATH:
0


DATE: 28/11/2025

SCALE: AS SHOWN


PROJECT:
02

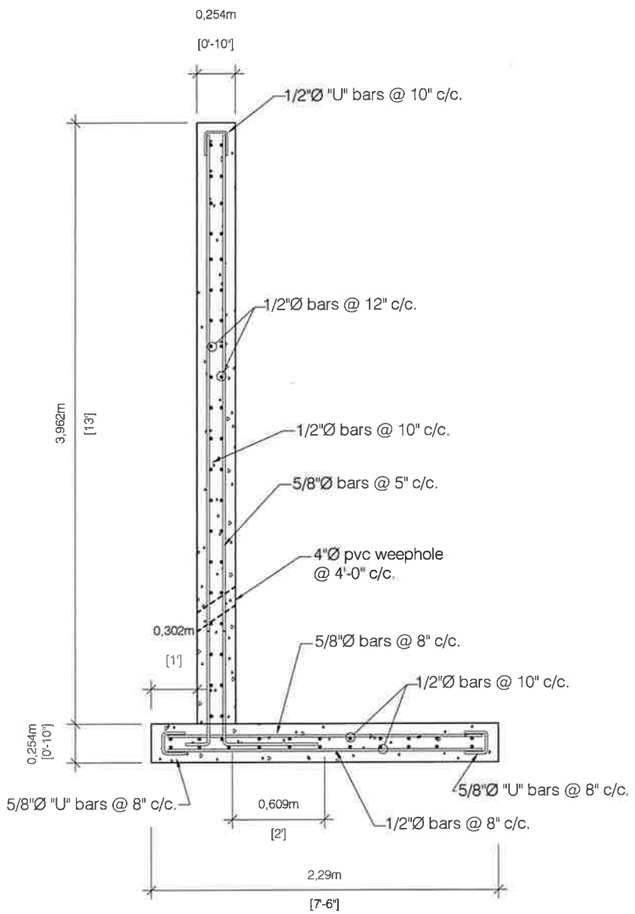


B Retaining Wall Detail (B-B)
SCALE nts

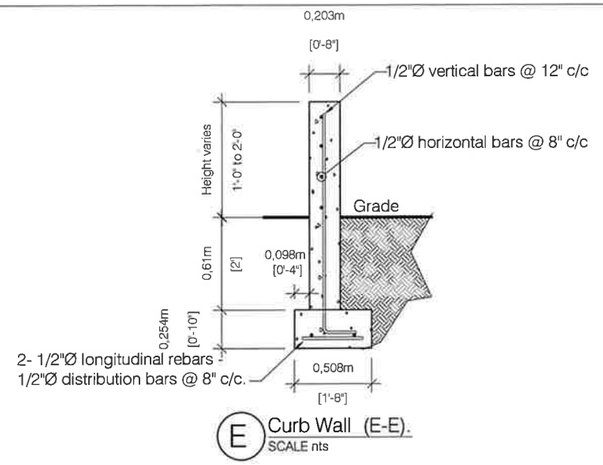

E Curb Wall (E-E).
SCALE nts

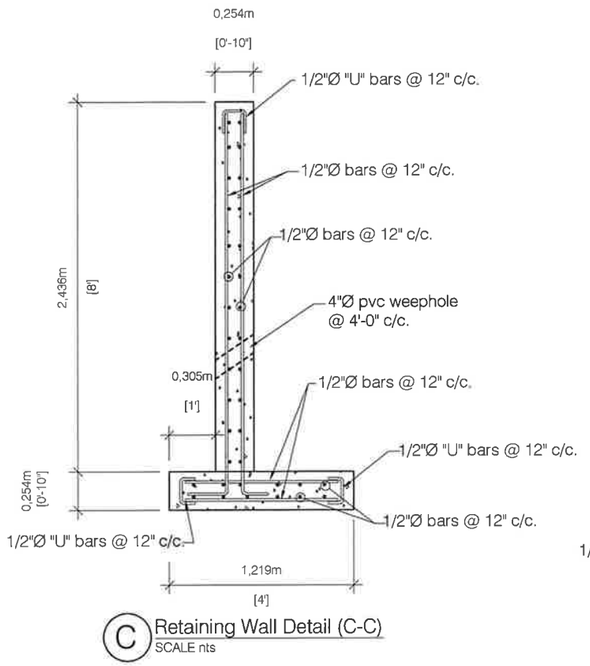

C Retaining Wall Detail (C-C)
SCALE nts

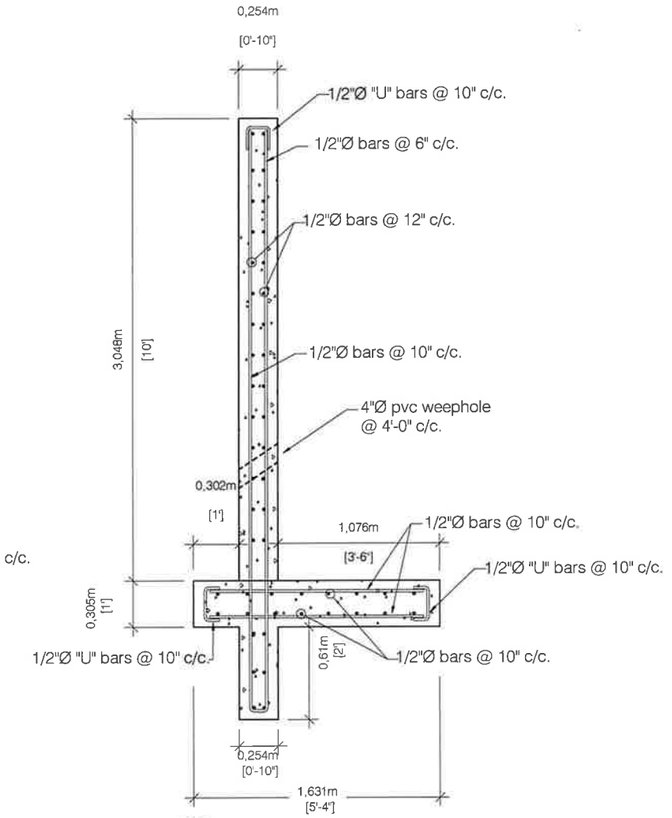

D Retaining Wall Detail (D-D)
SCALE nts

GENERAL NOTES

No.	Revision / Issue	By	Chk	Date

Public Works Department
P.O. Box 344
Montserrat
West Indies
Tel: 664- 491-2521/2
Fax: 664- 491- 3475
Email: gov.eng@candw.ms

PROJECT: OLVESTON ROAD IMPROVEMENT

TITLE: DETAILS

DESIGN: PWD | JOB #: 0

DRAWN: OREENJ

CHECKED: PWD

FILE PATH: 0

DATE: 28/11/2025

SCALE: AS SHOWN

PROJECT: 03