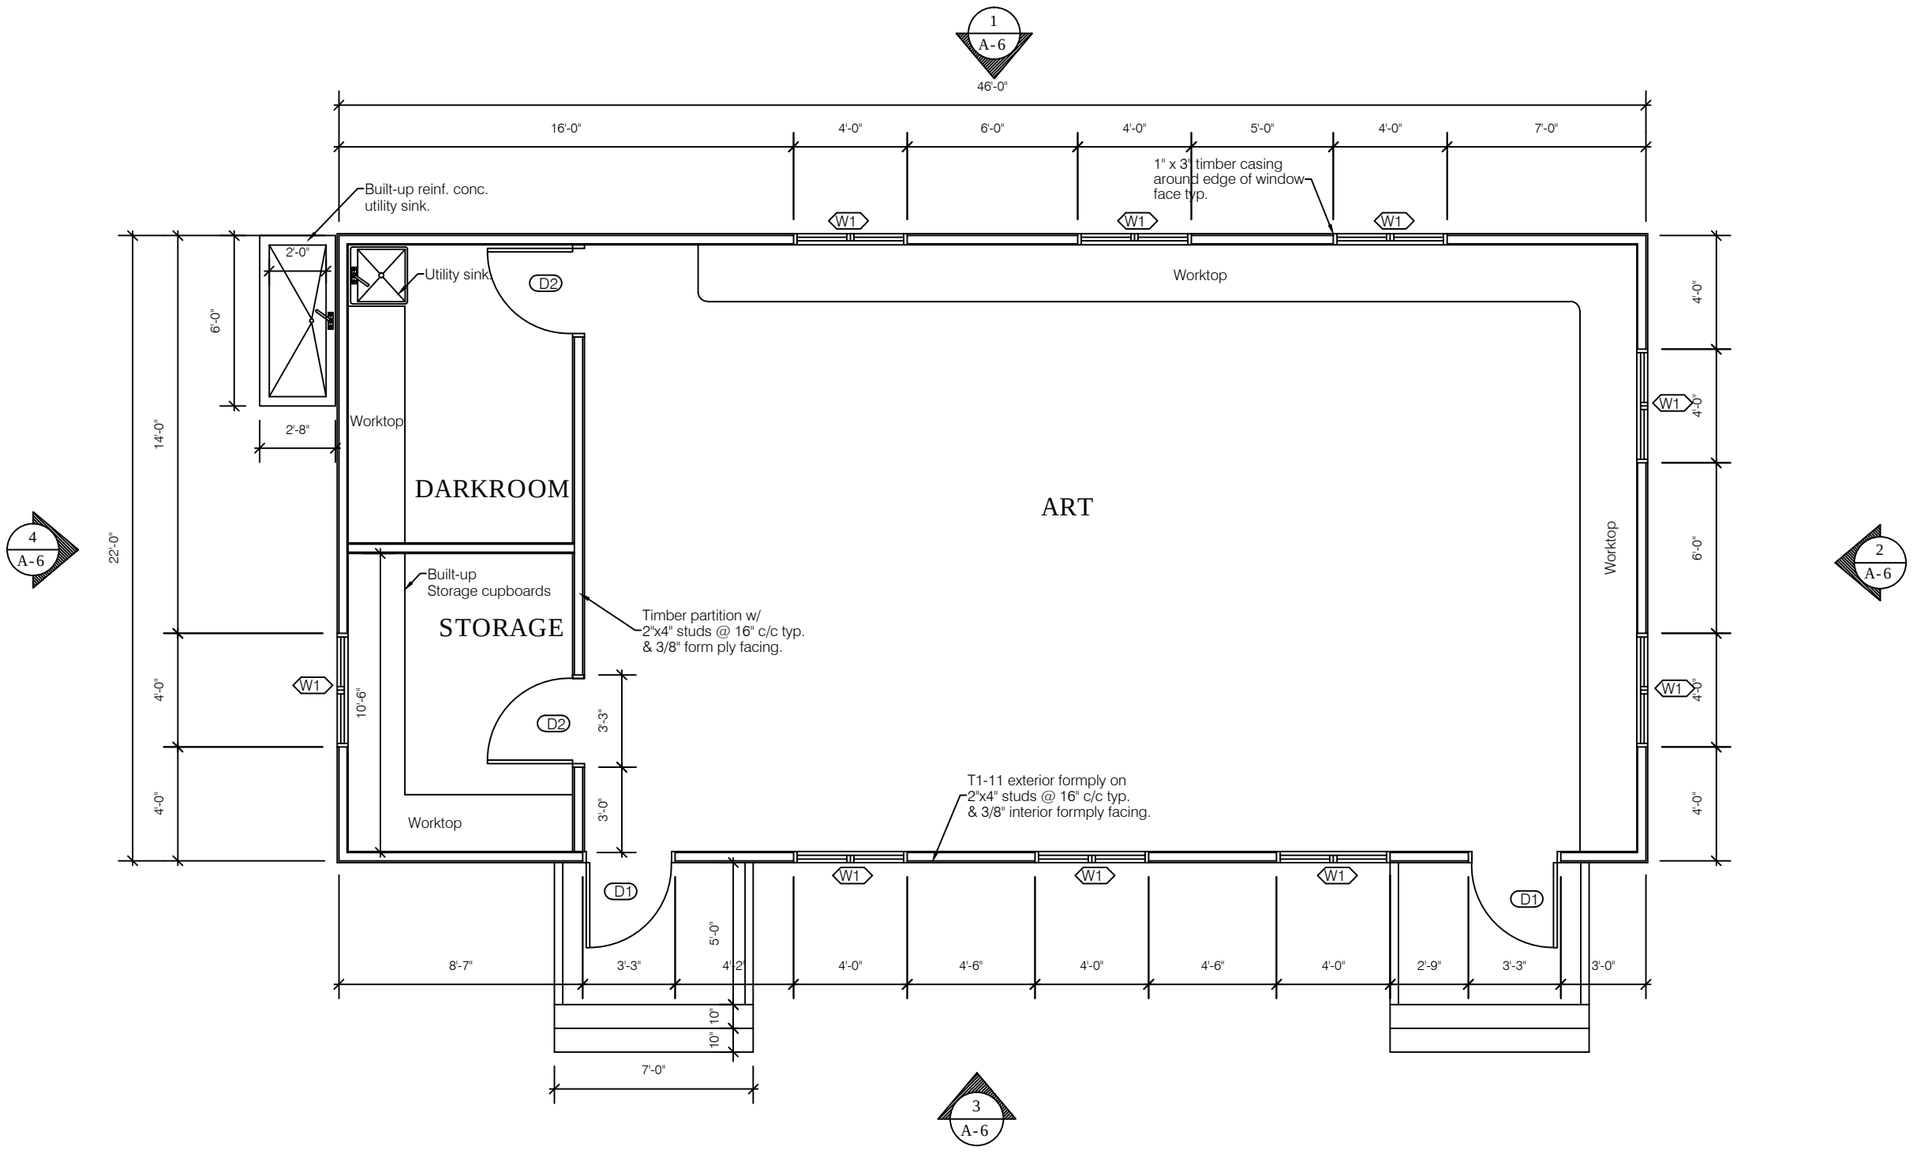


FLOOR PLAN

SCALE 3/16"=1'-0"

WINDOW SCHEDULE			
SYM	QUANT.	SIZE	TYPE
W1	9	48"x48"	JALOUSIE W/ ALUMINIUM LOUVRE INSERTS

DOOR SCHEDULE			
SYM	QUANT.	SIZE	TYPE
D1	2	36"x80"	ALUMINIUM W/ LOUVRE INSERT
D2	2	36"x80"	SOLID CORE INTERIOR DOOR

PWD

Public Works Department
Ministry of Communications & Works

P.O. Box 344
Montserrat
West Indies
T: (664) 491-2521/2
F: (664) 491-3475
E: m.luff@candw.ag

Revisions

A	MM/DD/YY	----------
⚠	Date	Description

General Notes

1. This drawing is the exclusive property of the The Ministry of Communications & Works for Montserrat and the reproduction in whole or in part is prohibited without prior written consent.
2. The Contractor is to check and verify all levels datum and dimensions and report any discrepancy or omission to the Architect, prior to construction.
3. Drawings are not to be scaled
4. The Architect is not responsible for dimensions of the site plan unless they are taken directly from a registered boundary survey carried out by a Licensed Land Surveyor.
5. This drawing is to be read in conjunction with Structural, Mechanical, Electrical and/or other consultant's documentation that is applicable to the project.

PROJECT
M.S.S. Temporary Classrooms.

DRAWING
FLOOR PLAN (ART)

PROJECT NO.

DATE
19/12/14

SCALE
AS SHOWN

DRAWN BY
OREEN.J

CHECKED BY

DRAWING NO.
A-04

REV: