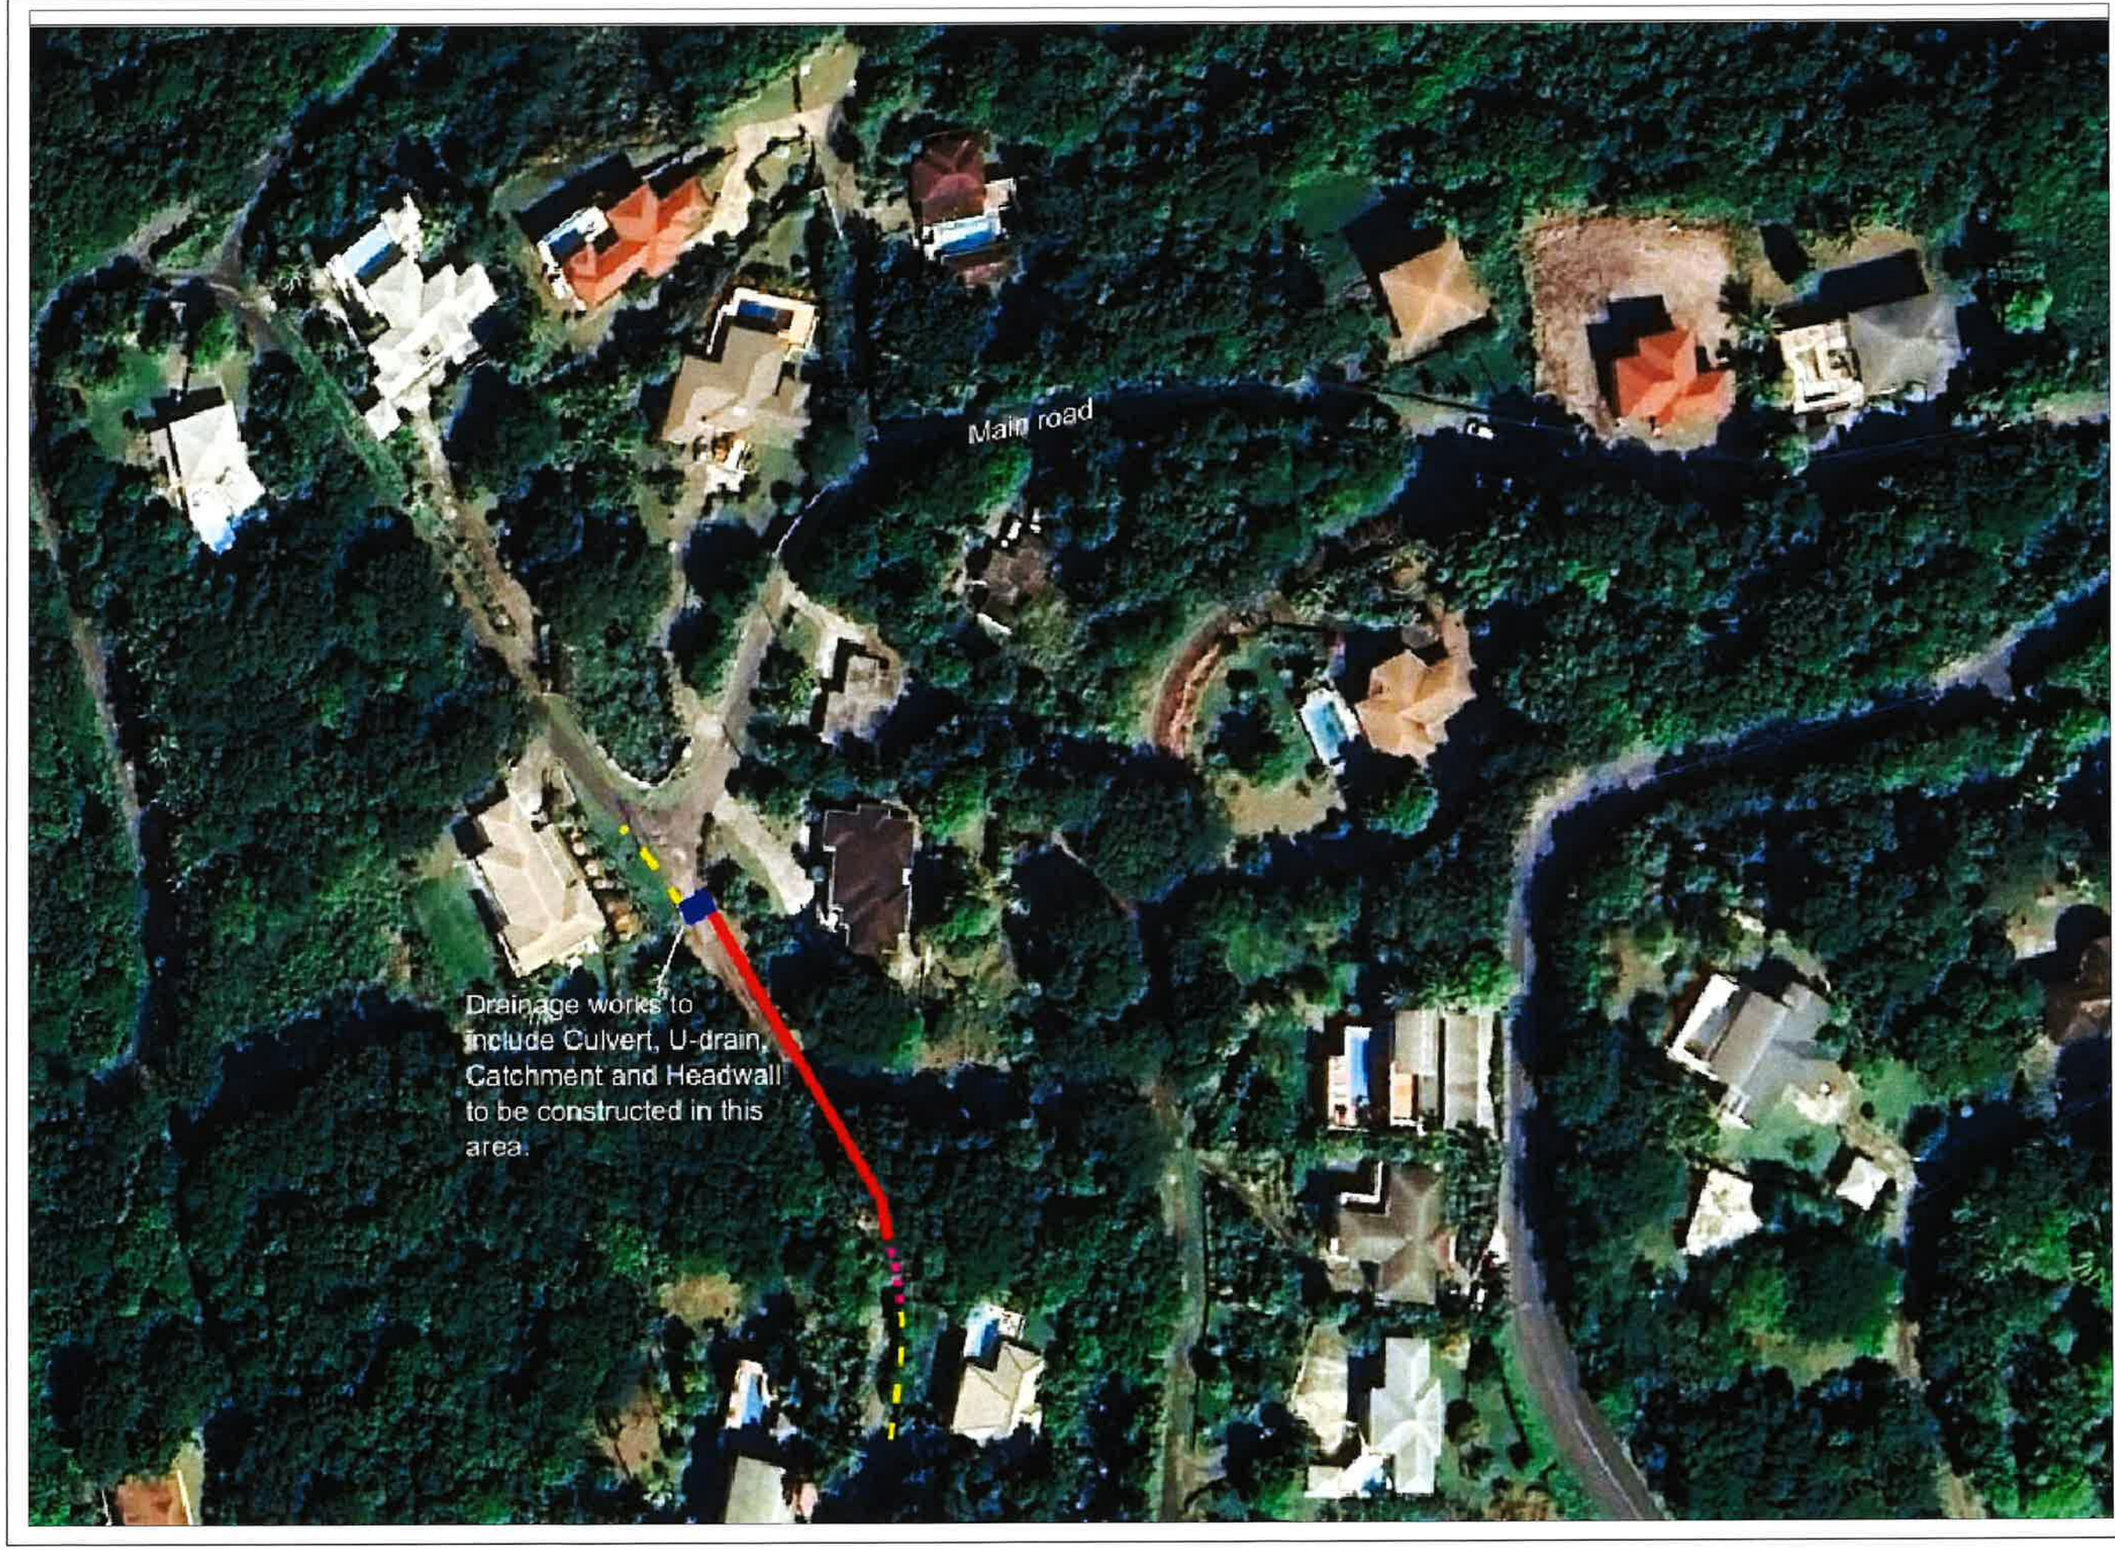


GENERAL NOTES

No.	Revision / Issue	By	Chk	Date

Public Works Department
P.O. Box 344
Montserrat
West Indies
Tel: 664- 491-2521/2
Fax: 664- 491- 3475
Email: gov.eng@candw.ms

PROJECT: WOODLANDS DRAINAGE IMPROVEMENT

TITLE: SITE LOCATION PLAN

DESIGN: PWD | JOB #: 0

DRAWN: OREENJ


CHECKED: PWD

FILE PATH: 0

DATE: 24/10/2025

SCALE: AS SHOWN

PROJECT: 01

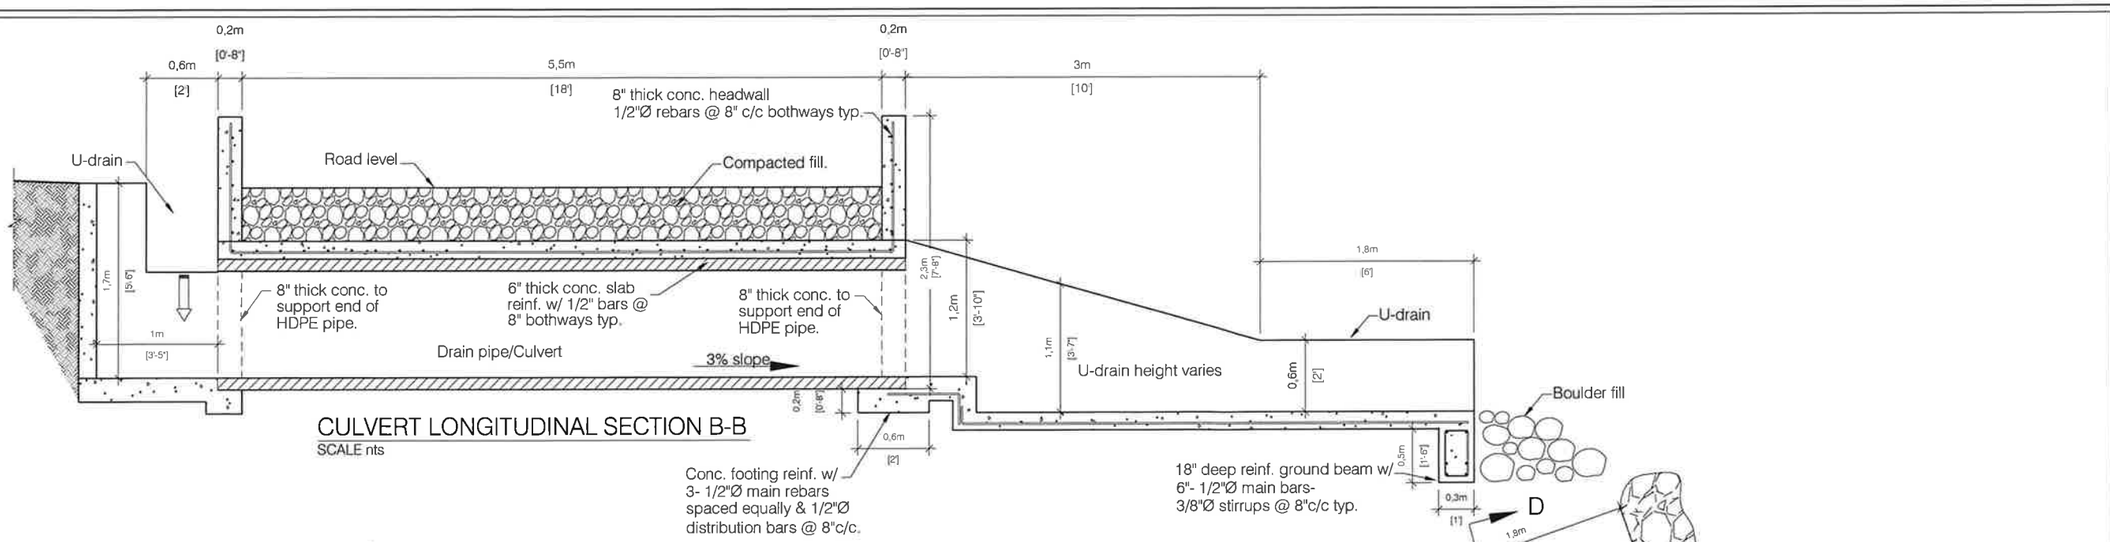

GENERAL NOTES

No.	Revision / Issue	By	Chk	Date

Public Works Department
P.O. Box 344
Montserrat
West Indies
Tel: 664- 491-2521/2
Fax: 664- 491- 3475
Email: gov.eng@candw.ms

PROJECT: WOODLANDS DRAINAGE IMPROVEMENT

TITLE: DRAIN SECTIONS/ DETAILS

DESIGN: PWD | JOB #: 0

DRAWN: OREENJ


CHECKED: PWD

FILE PATH: 0


DATE: 23/10/2025

SCALE: NTS


SHEET NO.: 02

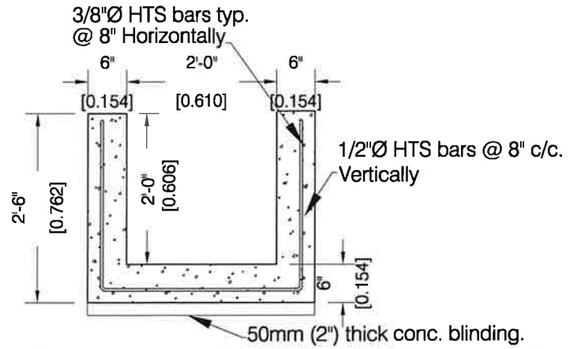

A Proposed "U" Drain Section D-D
Scale nts

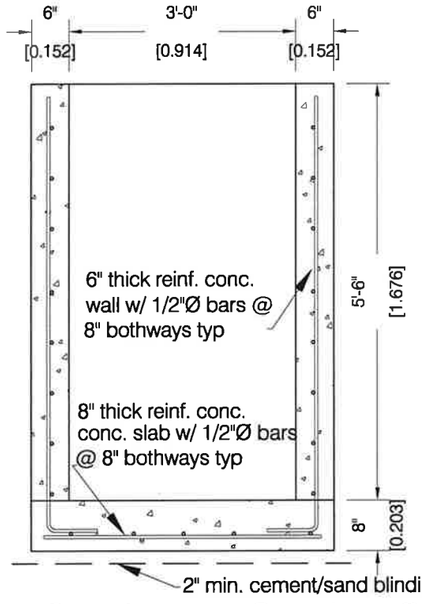

B Catchment Section C-C
Scale nts

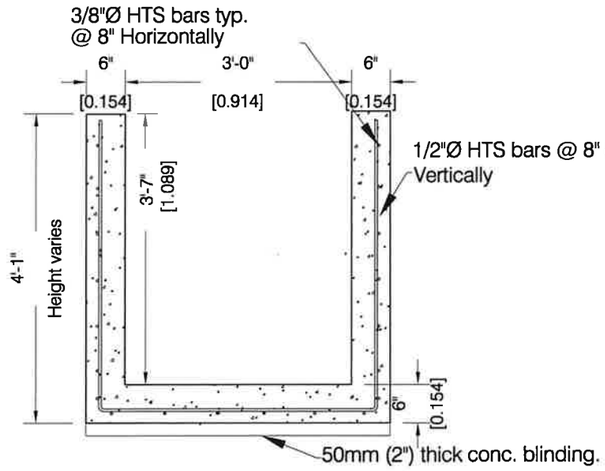

F Proposed "U" Drain Section F-F
Scale nts

GENERAL NOTES

No.	Revision / Issue	By	Chk	Date

Public Works Department
P.O. Box 344
Montserrat
West Indies
Tel: 664- 491-2521/2
Fax: 664- 491- 3475
Email: gov.eng@candw.ms

PROJECT: WOODLANDS DRAINAGE IMPROVEMENT

TITLE: U-DRAIN & CATCHMENT DETAILS

DESIGN: PWD | JOB #: 0

DRAWN: OREENJ

CHECKED: PWD

FILE PATH: 0

DATE: 27/10/2025

SCALE: AS SHOWN

SHEET NO.: 03