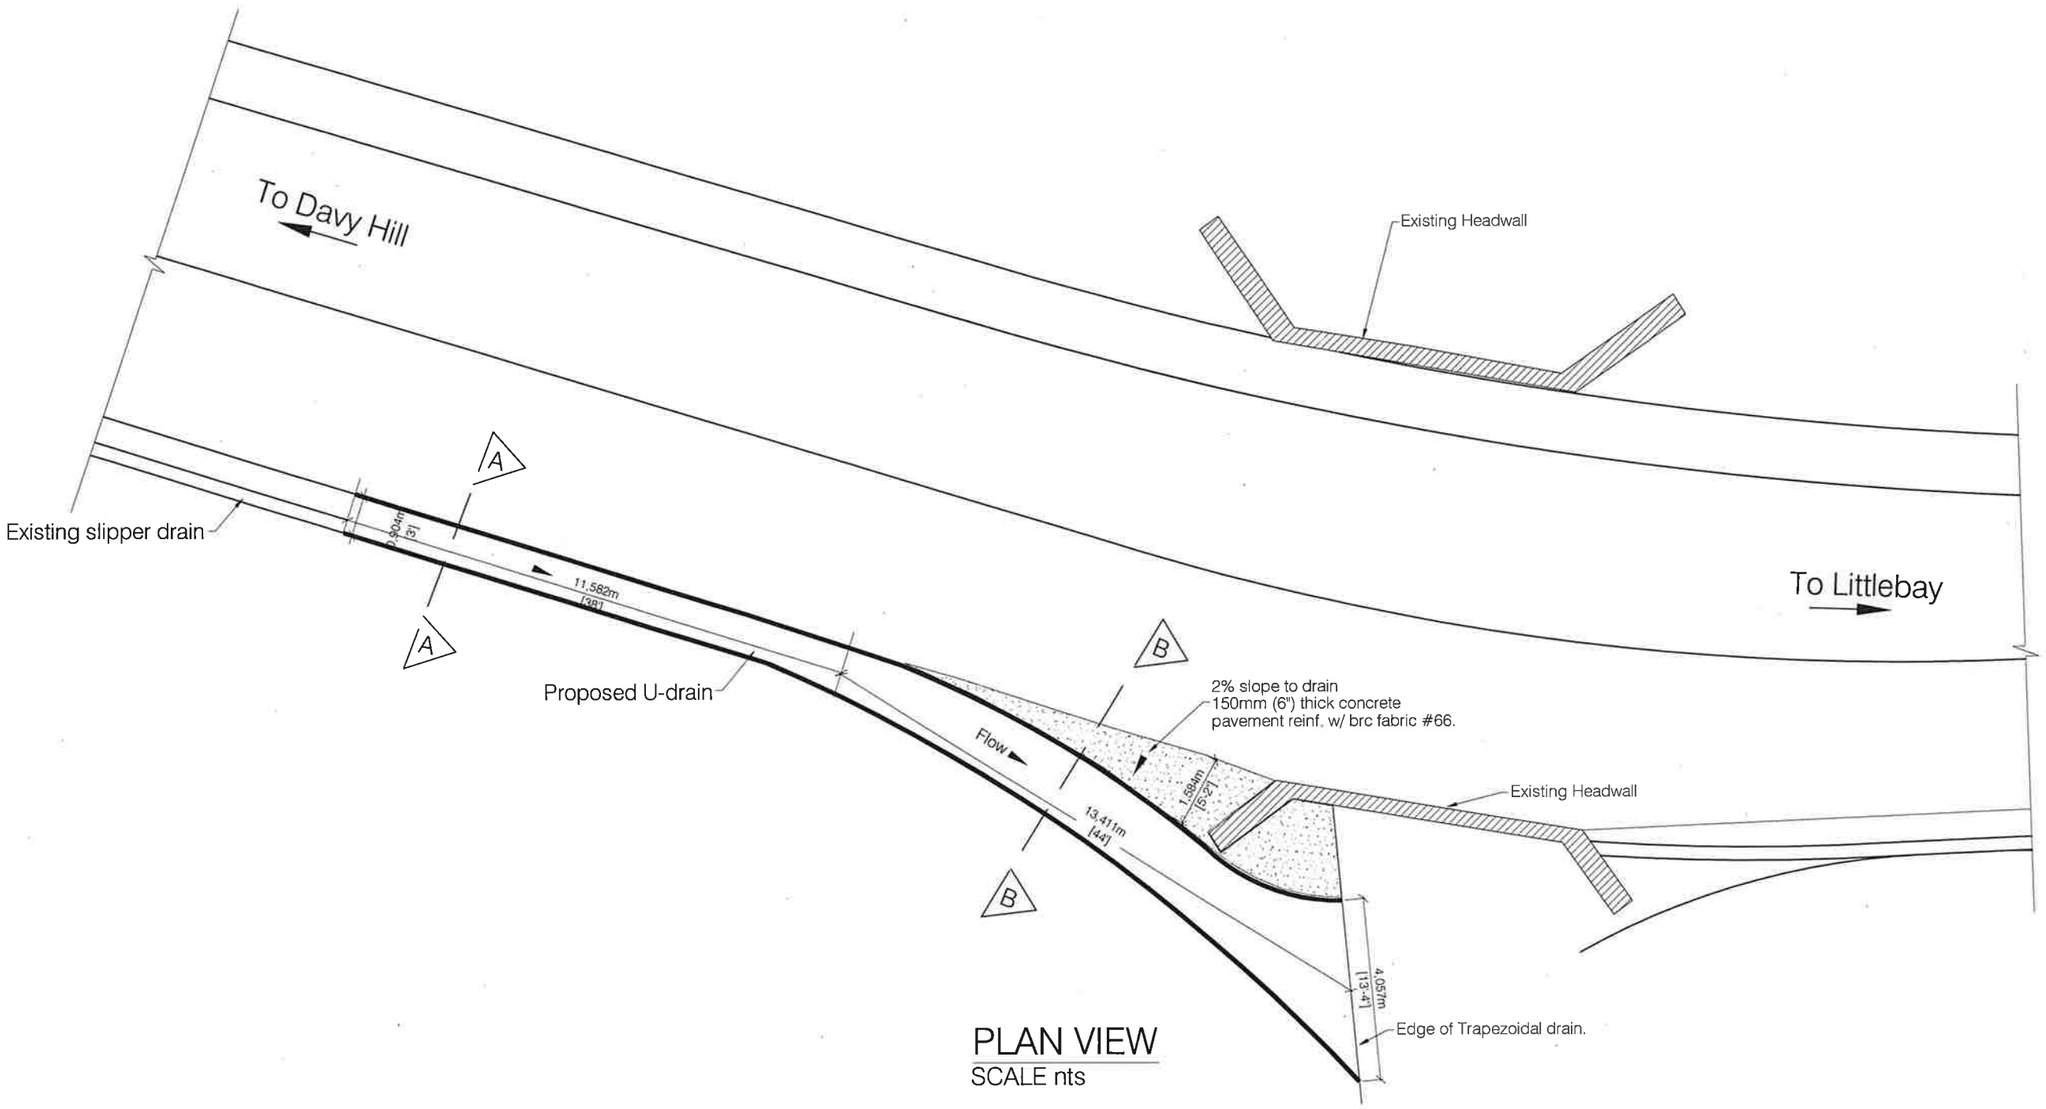


PLAN VIEW
SCALE nts

GENERAL NOTES

No.	Revision / Issue	By	Chk	Date

Public Works Department
P.O. Box 344
Montserrat
West Indies
Tel: 664- 491-2521/2
Fax: 664- 491- 3475
Email: gov.eng@candw.ms

PROJECT: GARLIN HILL ROAD IMPROVEMENT

TITLE: PLAN VIEW

DESIGN: PWD | JOB #: 0

DRAWN: OREENJ


CHECKED: PWD

FILE PATH: 0


DATE: 17/06/2026

SCALE: AS SHOWN


PROJECT: 01

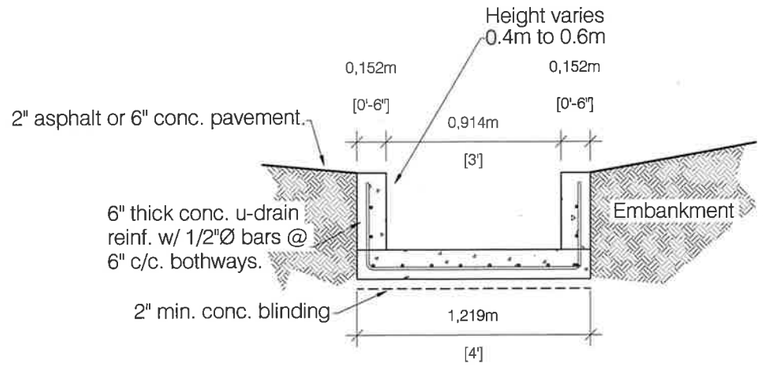

A SECTION THRU DRAIN (A-A)
SCALE nts

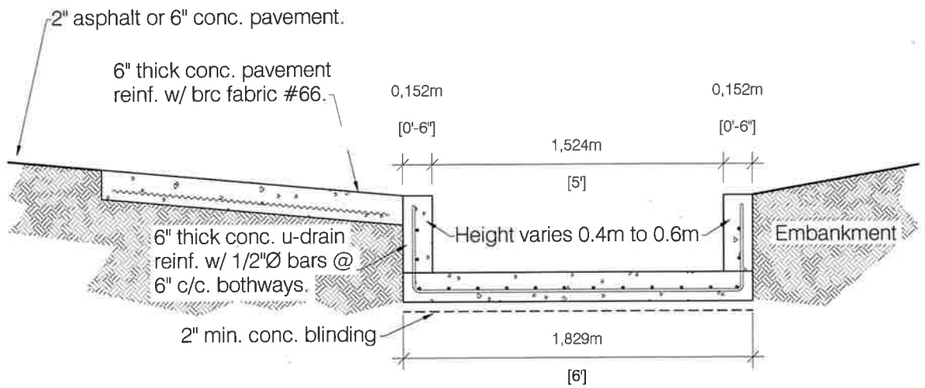

B SECTION THRU DRAIN (B-B)
SCALE nts

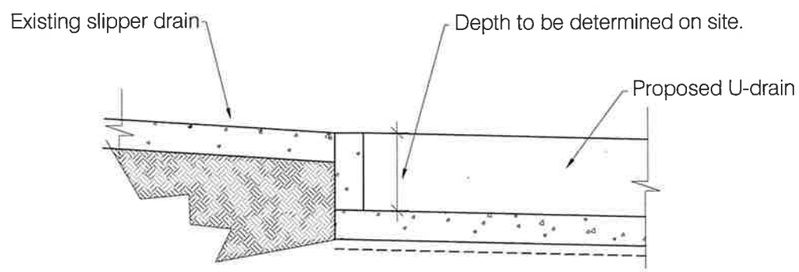

C CROSS SECTION - EXISTING TO PROPOSED U-DRAIN
SCALE nts

GENERAL NOTES

No.	Revision / Issue	By	Chk	Date

Public Works Department
P.O. Box 344
Montserrat
West Indies
Tel: 664- 491-2521/2
Fax: 664- 491- 3475
Email: gov.eng@candw.ms

PROJECT: GARLIN HILL ROAD IMPROVEMENT

TITLE: DETAILS

DESIGN: PWD | JOB #: 0

DRAWN: OREENJ

CHECKED: PWD

FILE PATH: 0

DATE: 17/06/2026

SCALE: AS SHOWN

PROJECT: 02