



GENERAL NOTES

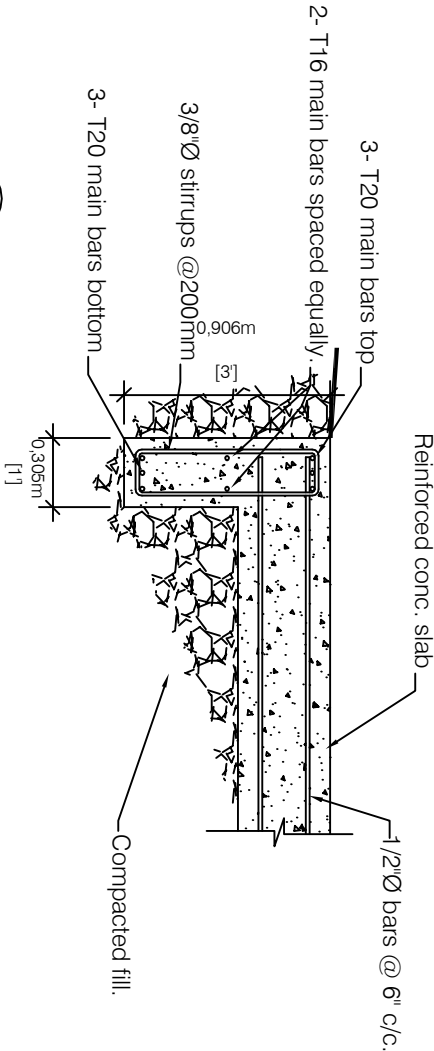

G GROUND BEAM ANCHOR DETAIL (up stream)
SCALE: m/s

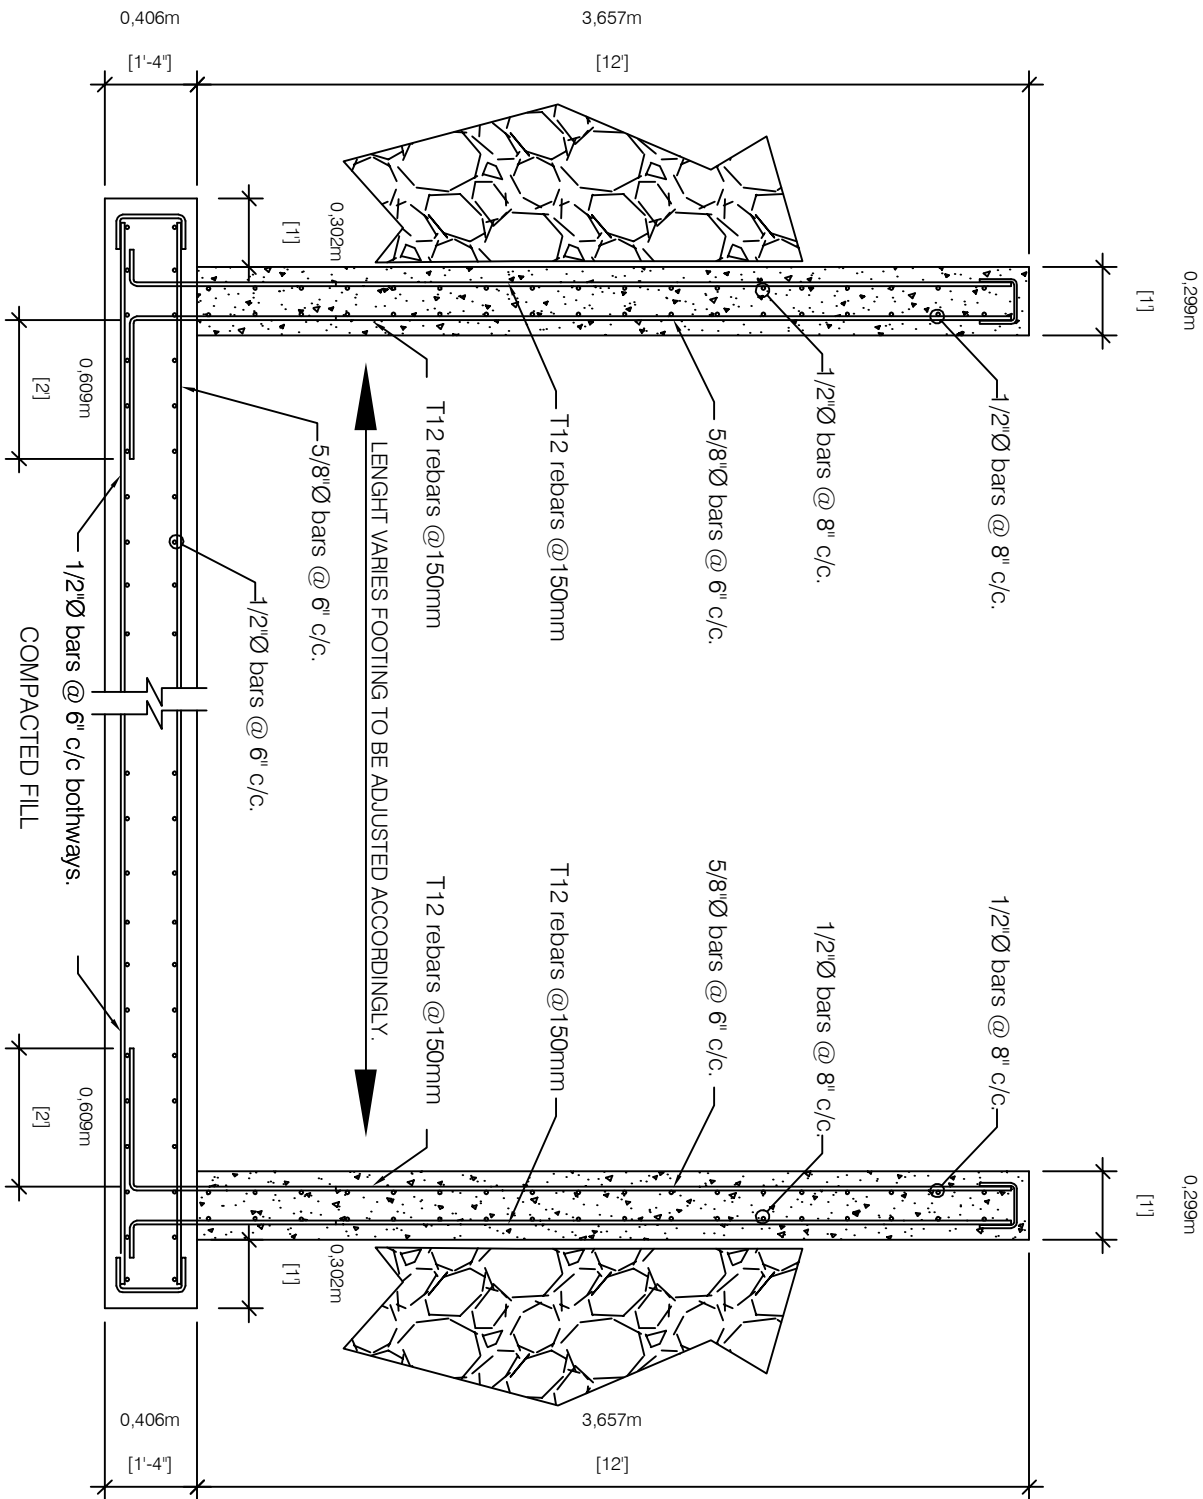

A Retaining Wall/Headwall Detail
SCALE: m/s

No.	Revision / Issue	By	Chk	Da

Public Works Department

P.O. Box 344

Moniserrat

West Indies

Tel: 664- 491 -2521/2

Fax: 664- 491 - 3475

Email: gov.eng@candw.tt

PROJECT: FRITH'S BRIDGE

TITLE: RETAINING/HEADWALL/BEAM DETAIL

DESIGN: PWD JOB #: 0

DRAWN: OREENU

CHECKED: PWD

PROJECT:

02a

SCALE: AS SHOWN