


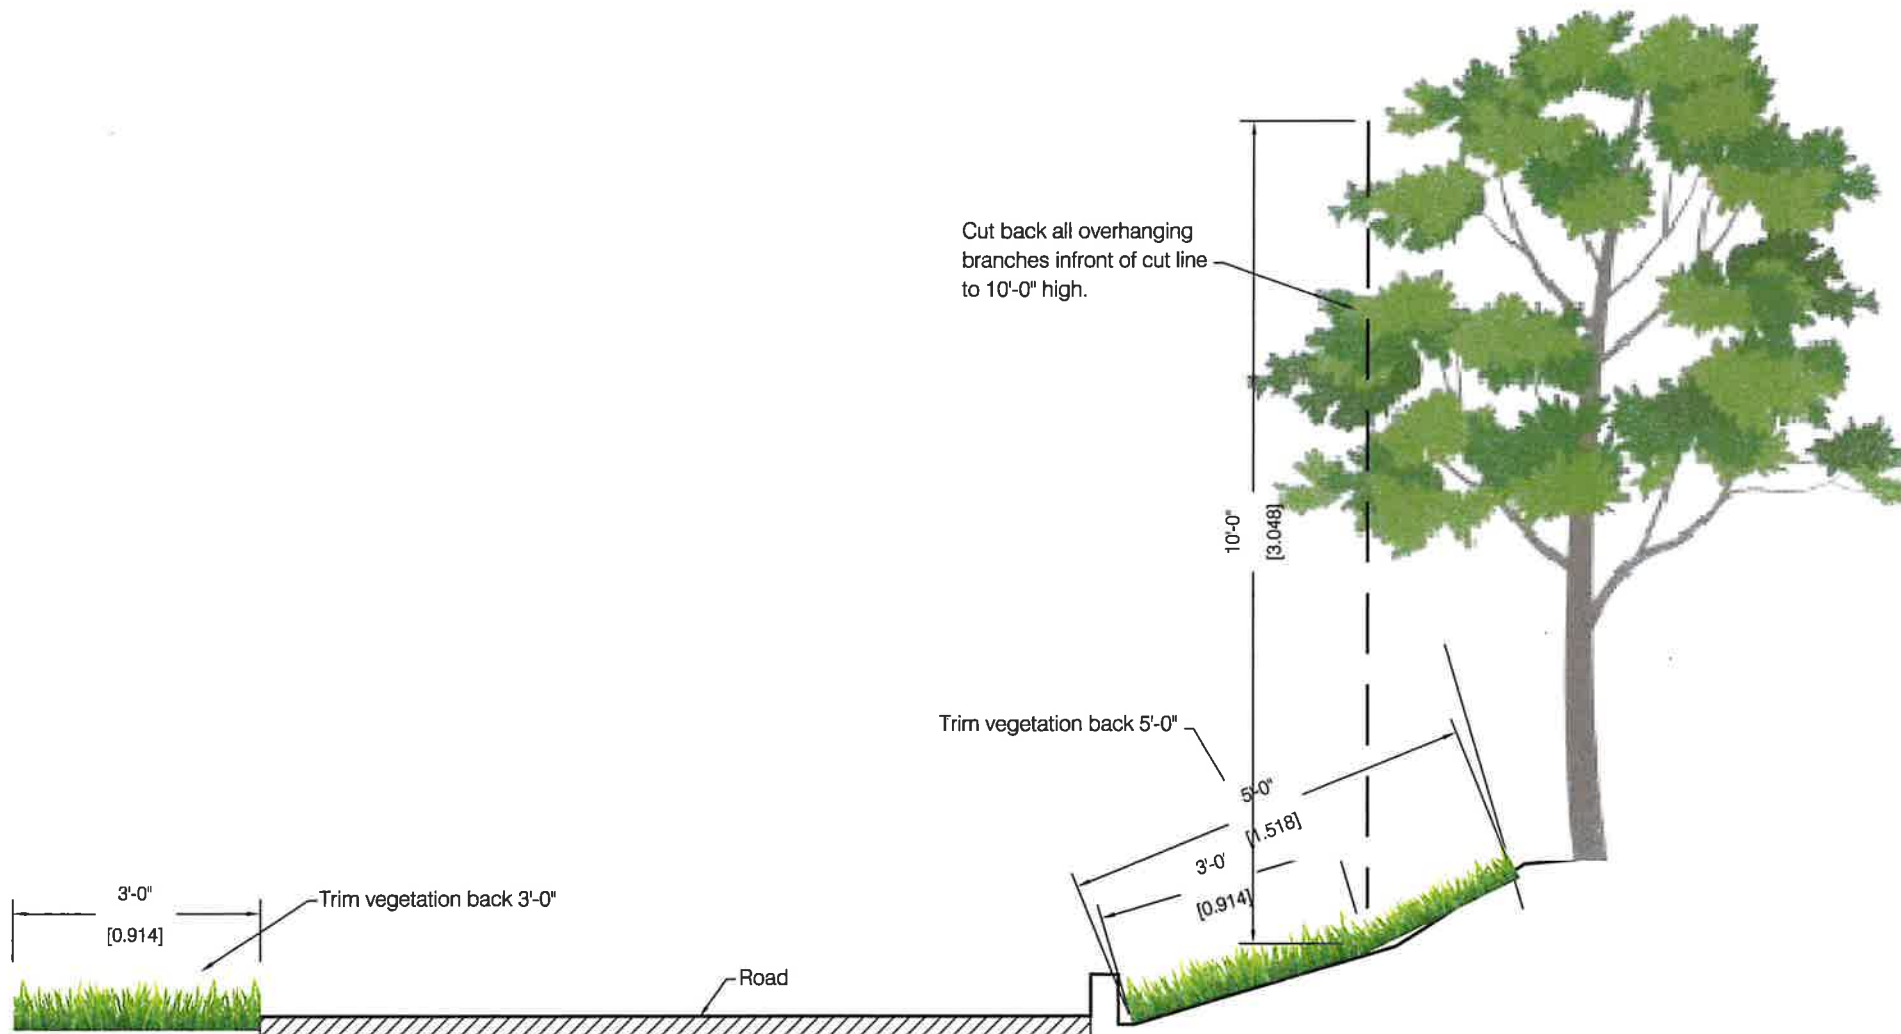

Section 1
Section in front of Tradewinds Real Estate. Salem.

GENERAL NOTES

No.	Revision / Issue	By	Chk	Date



Public Works Department
P.O. Box 344
Montserrat
West Indies
Tel: 664- 491-2521/2
Fax: 664- 491- 3475
Email: gov.eng@candw.ms

PROJECT: VERGE MAINTENACE

TITLE: SECTION 1

DESIGN: PWD JOB #: 0

DRAWN: OREENJ

CHECKED: PWD


FILE PATH:
0

DATE: 17/04/2024

SCALE: NTS

SHEET NO.:

01

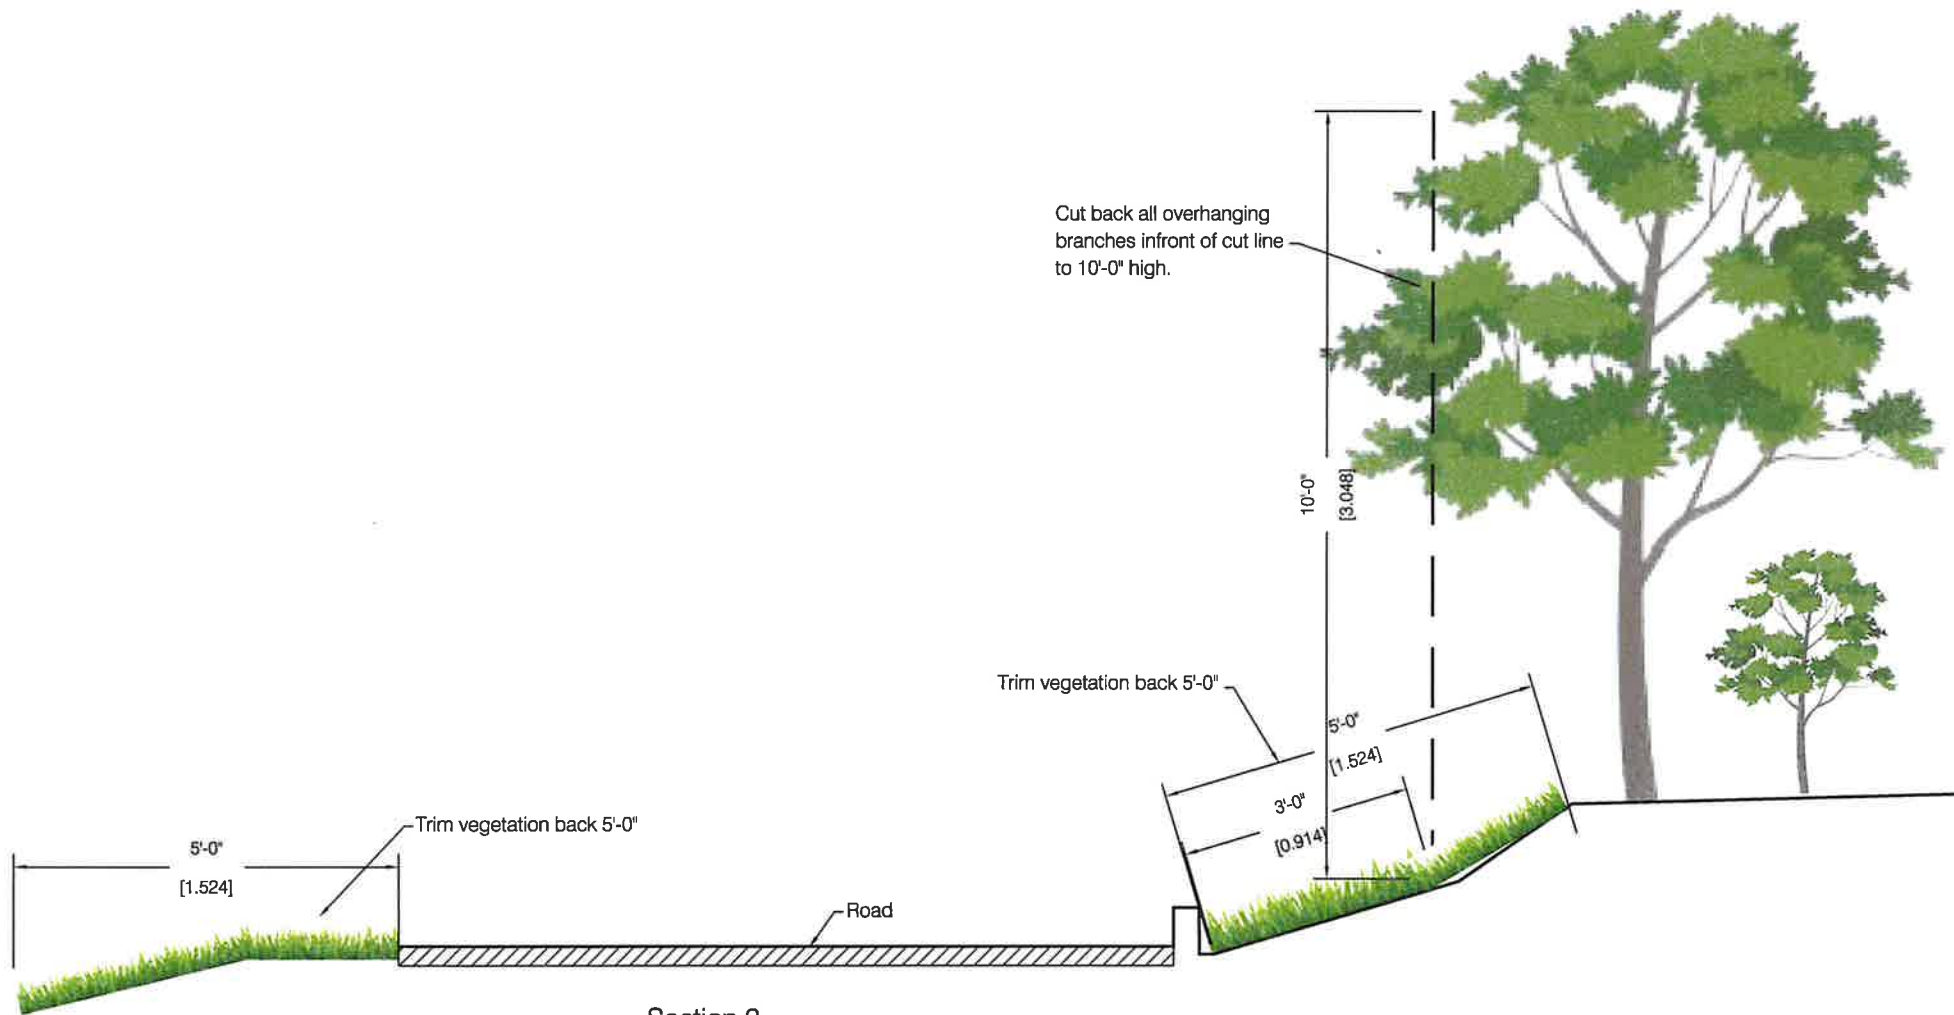

Section 2
 Section below Alford Dyett office. Woodlands.

GENERAL NOTES

No.	Revision / Issue	By	Chk	Date



Public Works Department
 P.O. Box 344
 Montserrat
 West Indies
 Tel: 664- 491-2521/2
 Fax: 664- 491- 3475
 Email: gov.eng@candw.ms

PROJECT: VERGE MAINTENACE

TITLE: SECTION 2

DESIGN: PWD JOB #: 0

DRAWN: OREENJ

CHECKED: PWD


FILE PATH:
0

DATE: 17/04/2024

SCALE: NTS

SHEET NO.:

02

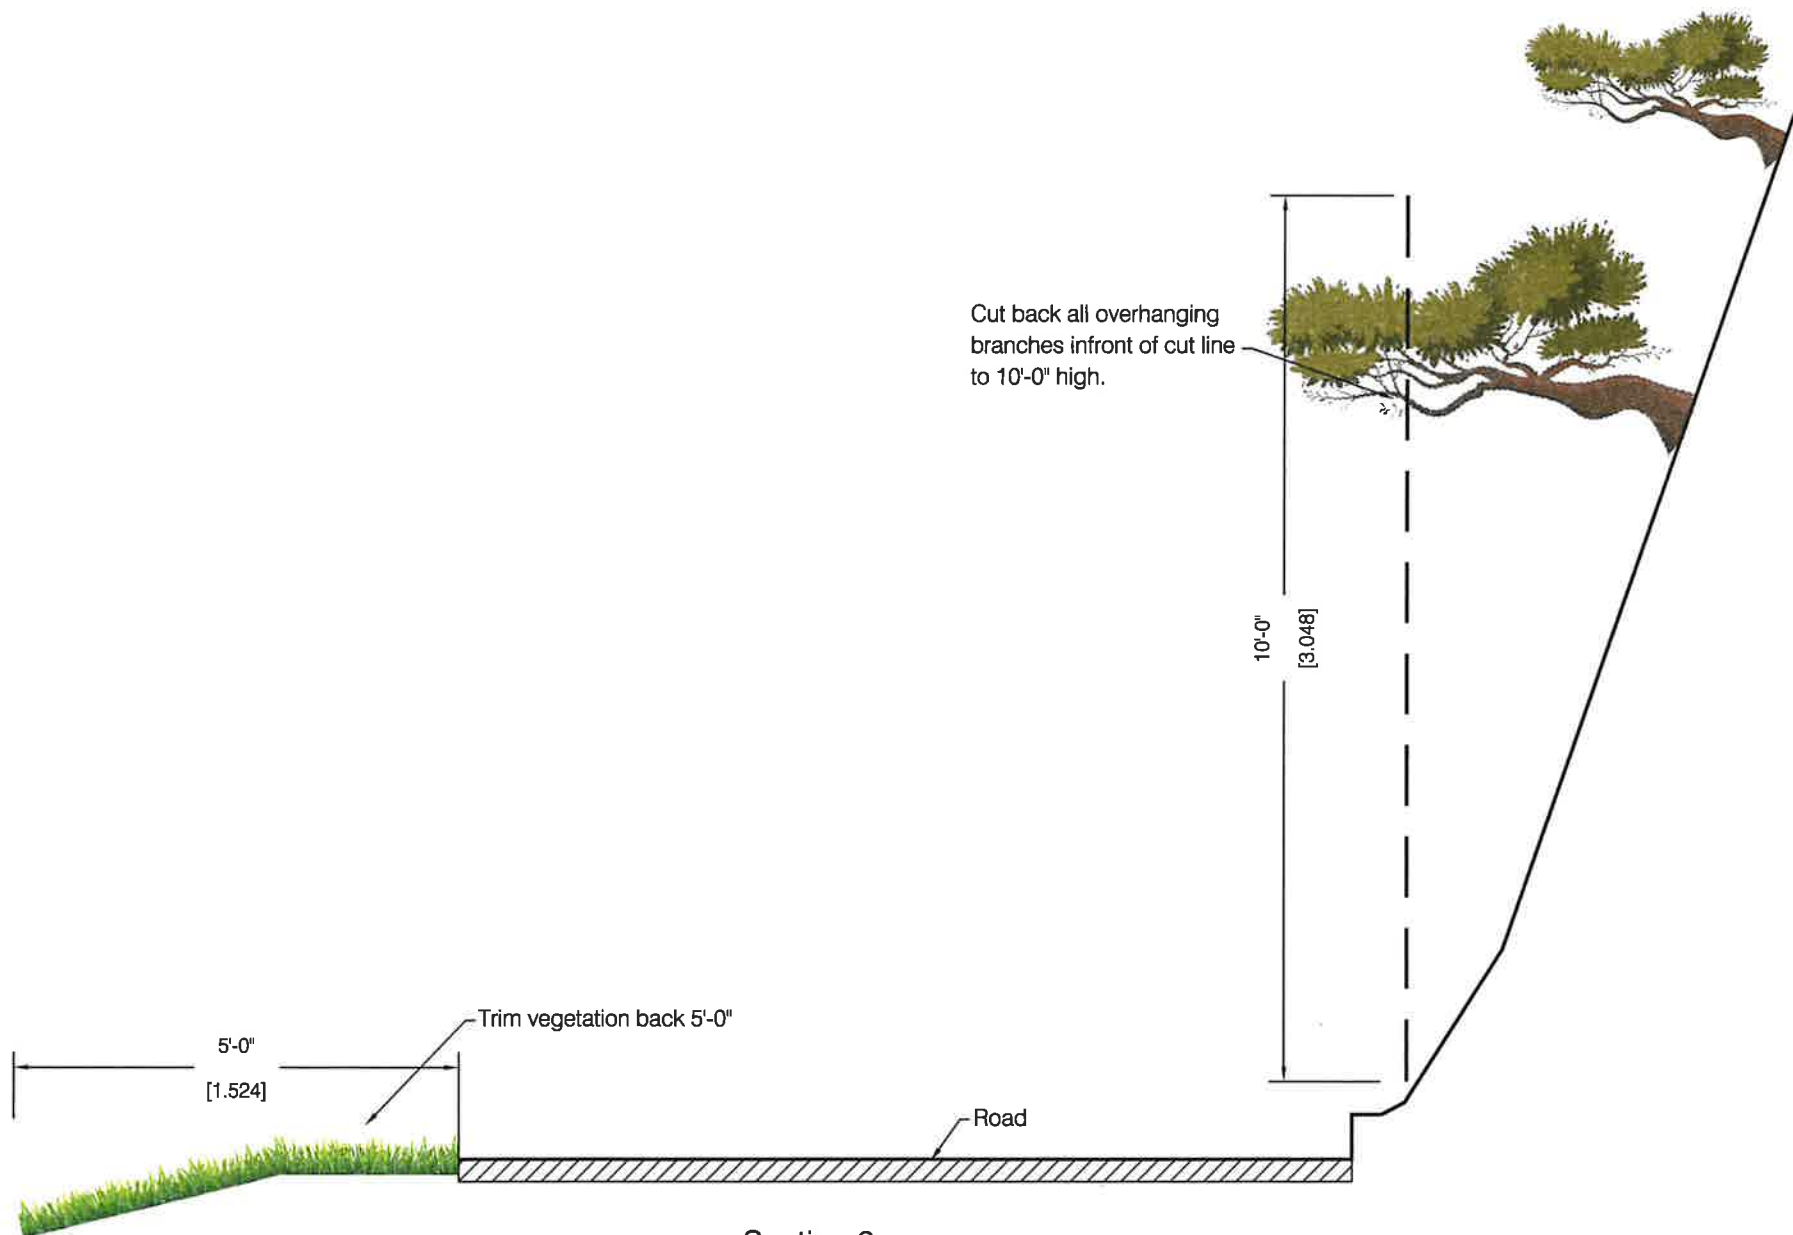

Section 3
Section on St. Peter's upper road.

GENERAL NOTES

No.	Revision / Issue	By	Chk	Date



Public Works Department
P.O. Box 344
Montserrat
West Indies
Tel: 664- 491-2521/2
Fax: 664- 491- 3475
Email: gov.eng@candw.ms

PROJECT: VERGE MAINTENACE

TITLE: SECTION 3

DESIGN: PWD JOB #: 0

DRAWN: OREENJ

CHECKED: PWD


FILE PATH:
0

DATE: 17/04/2024

SCALE: NTS

SHEET NO.:

03

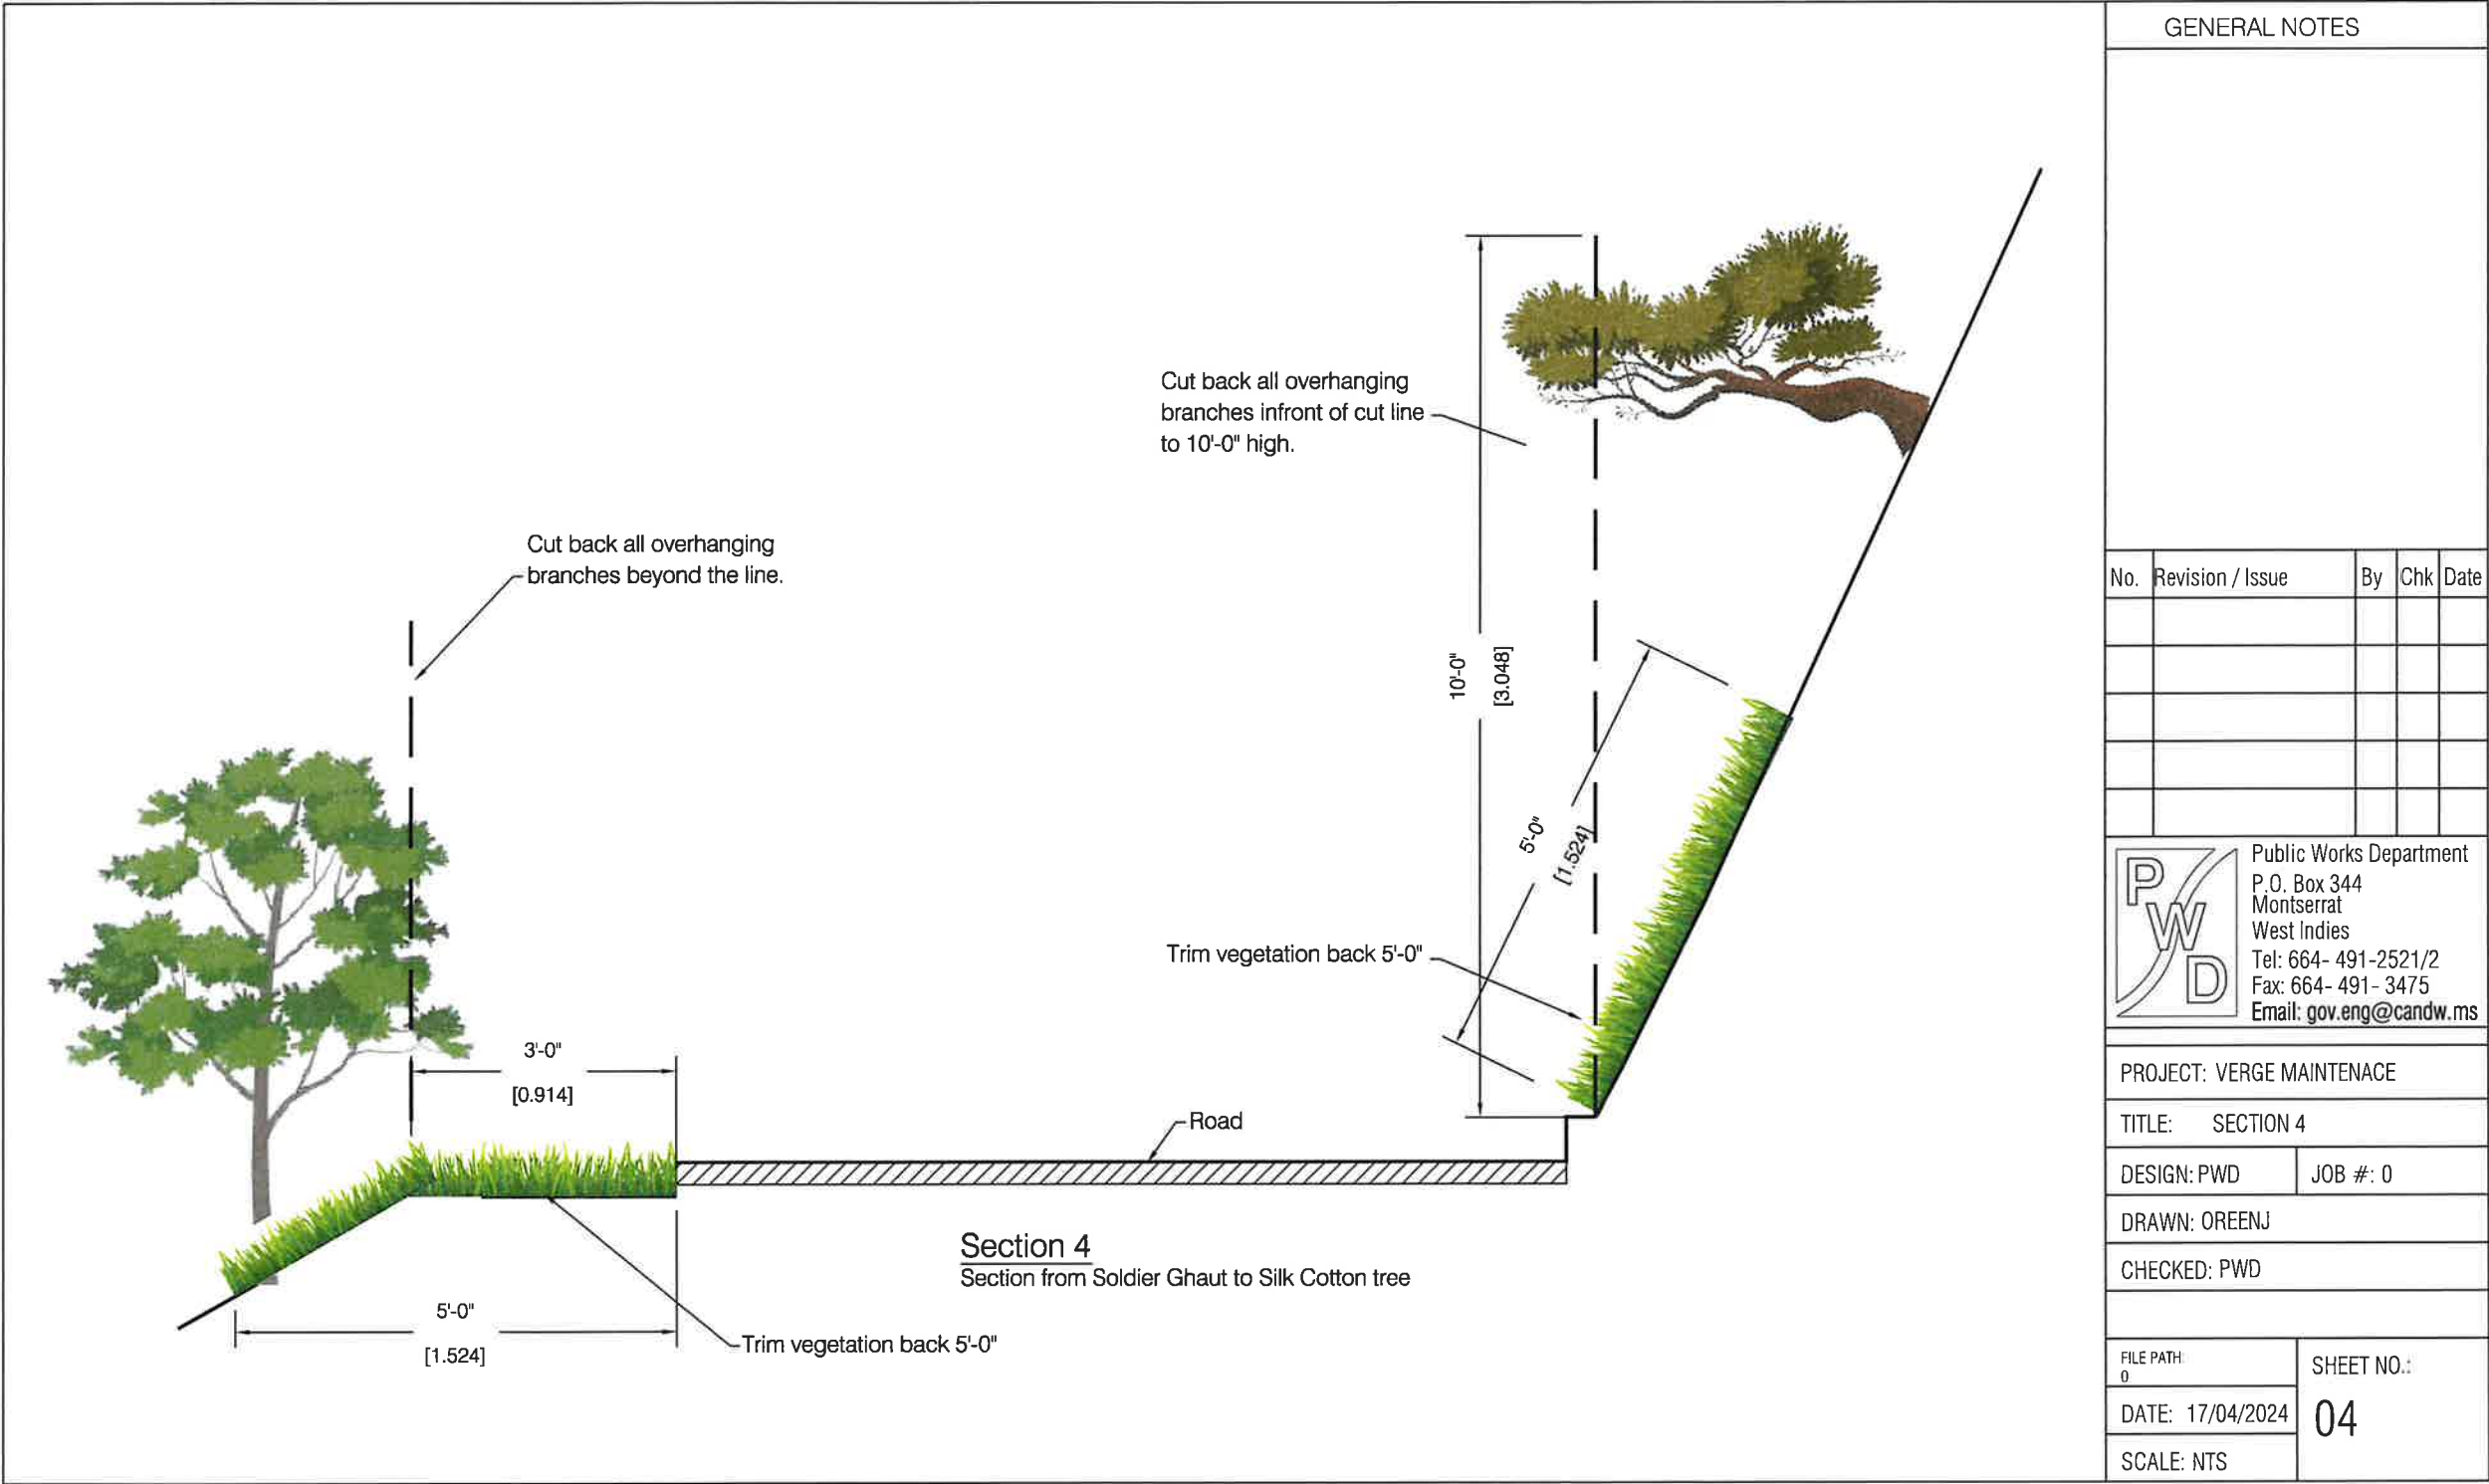

GENERAL NOTES

No.	Revision / Issue	By	Chk	Date



Public Works Department
P.O. Box 344
Montserrat
West Indies
Tel: 664- 491-2521/2
Fax: 664- 491- 3475
Email: gov.eng@candw.ms

PROJECT: VERGE MAINTENACE

TITLE: SECTION 4

DESIGN: PWD

JOB #: 0

DRAWN: OREENJ

CHECKED: PWD


FILE PATH:
0

DATE: 17/04/2024

SCALE: NTS

SHEET NO.:

04

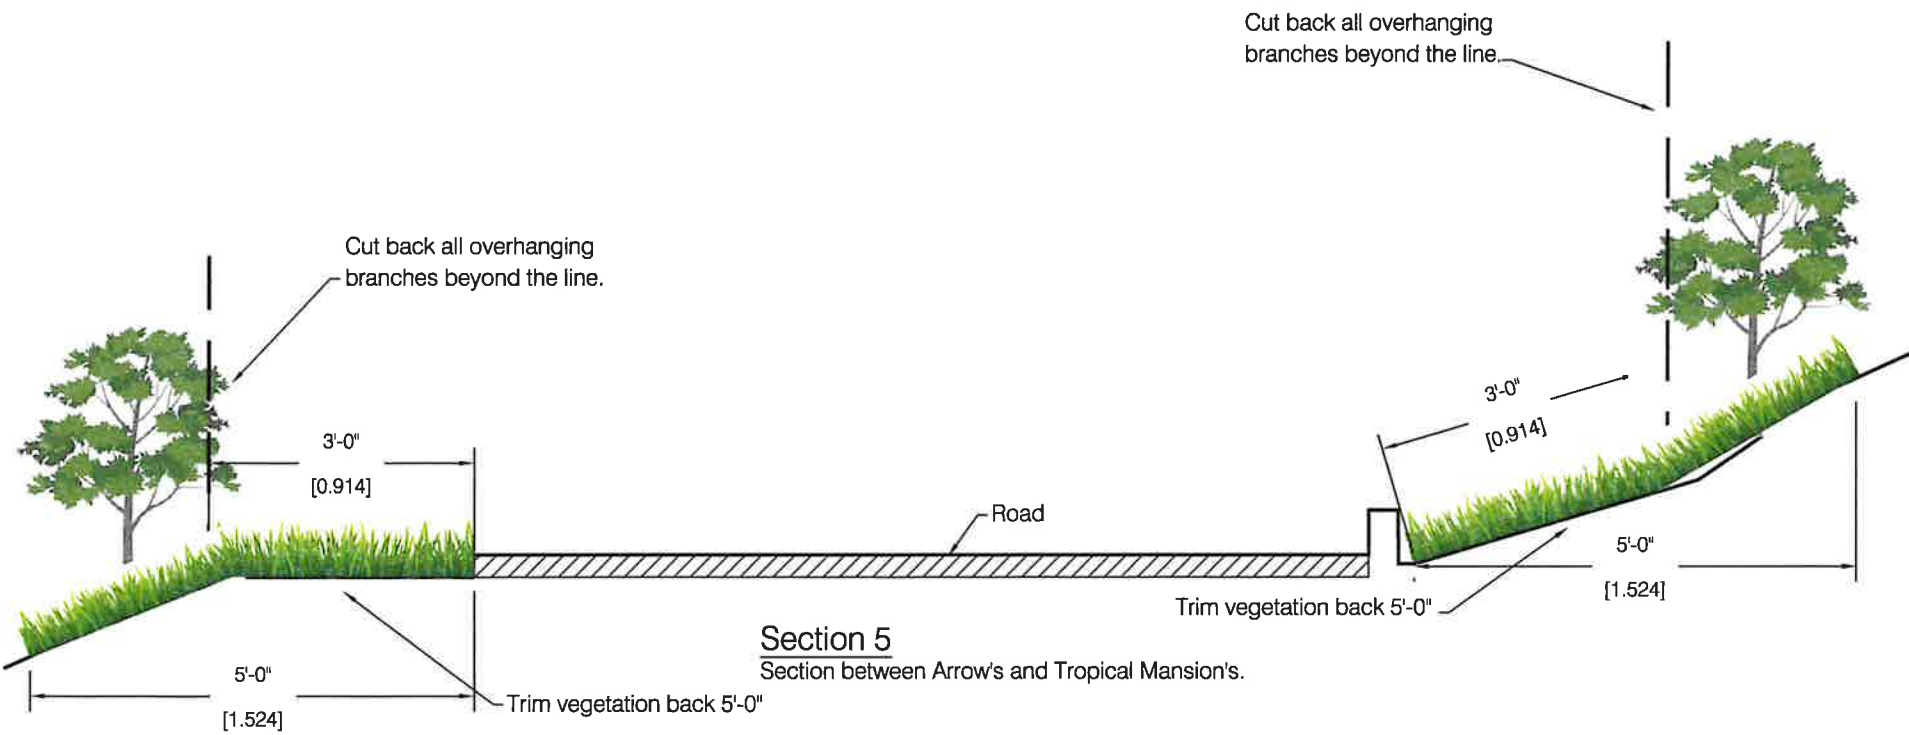

Section 5
Section between Arrow's and Tropical Mansion's.

GENERAL NOTES

No.	Revision / Issue	By	Chk	Date



Public Works Department
P.O. Box 344
Montserrat
West Indies
Tel: 664- 491-2521/2
Fax: 664- 491- 3475
Email: gov.eng@candw.ms

PROJECT: VERGE MAINTENACE

TITLE: SECTION 5

DESIGN: PWDJOB #: 0

DRAWN: OREENJ


CHECKED: PWD

FILE PATH:
0

SHEET NO.:
05

DATE: 17/04/2024

SCALE: NTS

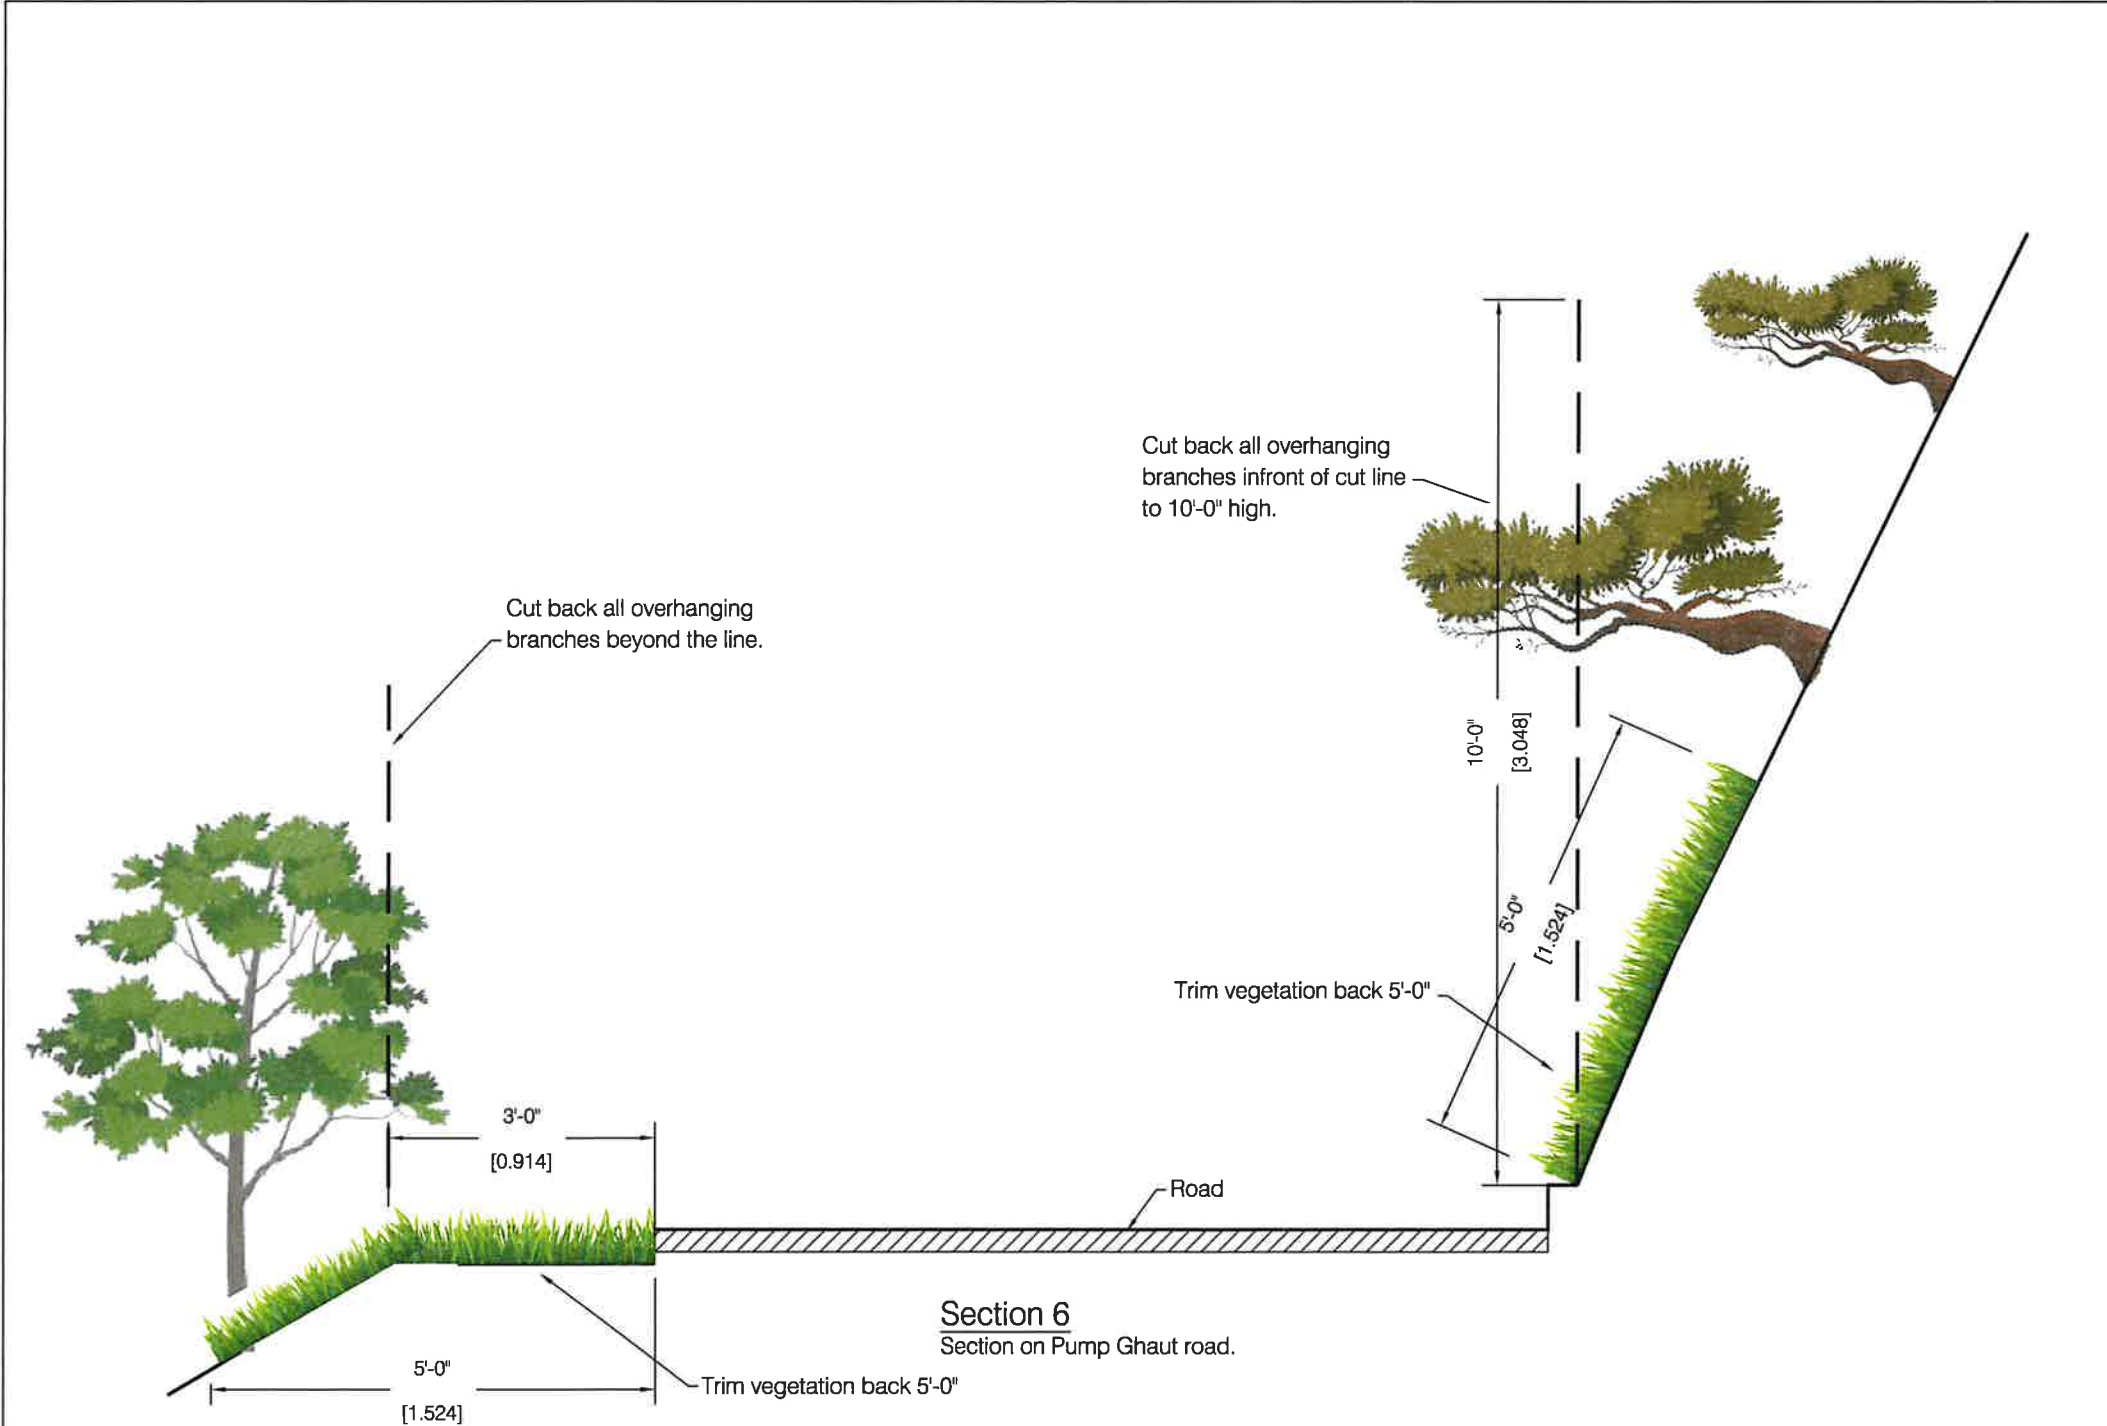

Section 6
Section on Pump Ghaut road.

GENERAL NOTES				
No.	Revision / Issue	By	Chk	Date
		Public Works Department P.O. Box 344 Montserrat West Indies Tel: 664- 491-2521/2 Fax: 664- 491- 3475 Email: <u>gov.eng@candw.ms</u>		
PROJECT: VERGE MAINTENACE				
TITLE: SECTION 6				
DESIGN: PWD		JOB #: 0		
DRAWN: OREENJ				
CHECKED: PWD				
FILE PATH: 0		SHEET NO.:		
DATE: 17/04/2024		06		
SCALE: NTS				