



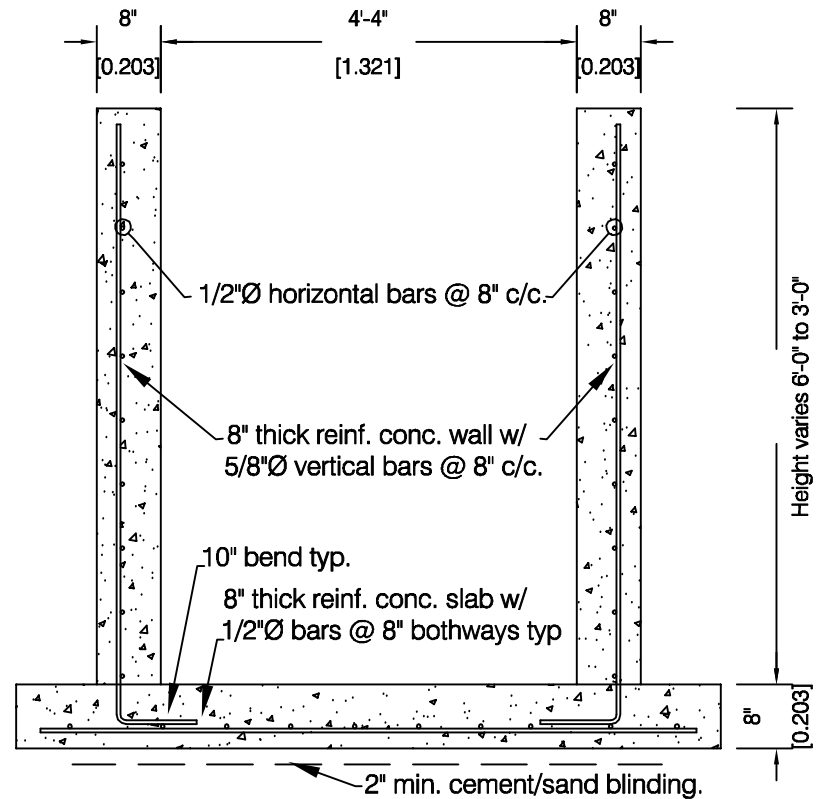

A U- Drain Section
Scale nts

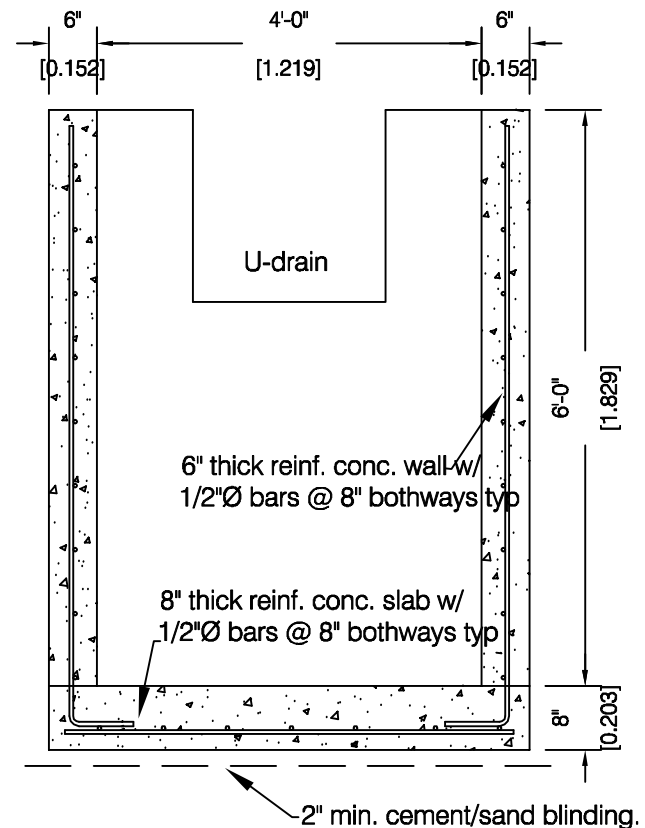

B Catchment Section B-B
Scale nts

GENERAL NOTES

No.	Revision / Issue	By	Chk	Da



Public Works Department
P.O. Box 344
Montserrat
West Indies
Tel: 664- 491-2521/2
Fax: 664- 491- 3475
Email: gov.eng@candw.m

PROJECT: MONGO HILL ROAD & DRAIN IMPROVEME

TITLE: U-DRAIN/CATCHMENT DETAIL

DESIGN: RAWL JOB #: 0

DRAWN: OREENJ

CHECKED: PWD

FILE PATH:
0

DATE: 18/07/2023

SCALE: NTS

SHEET NO.:

03