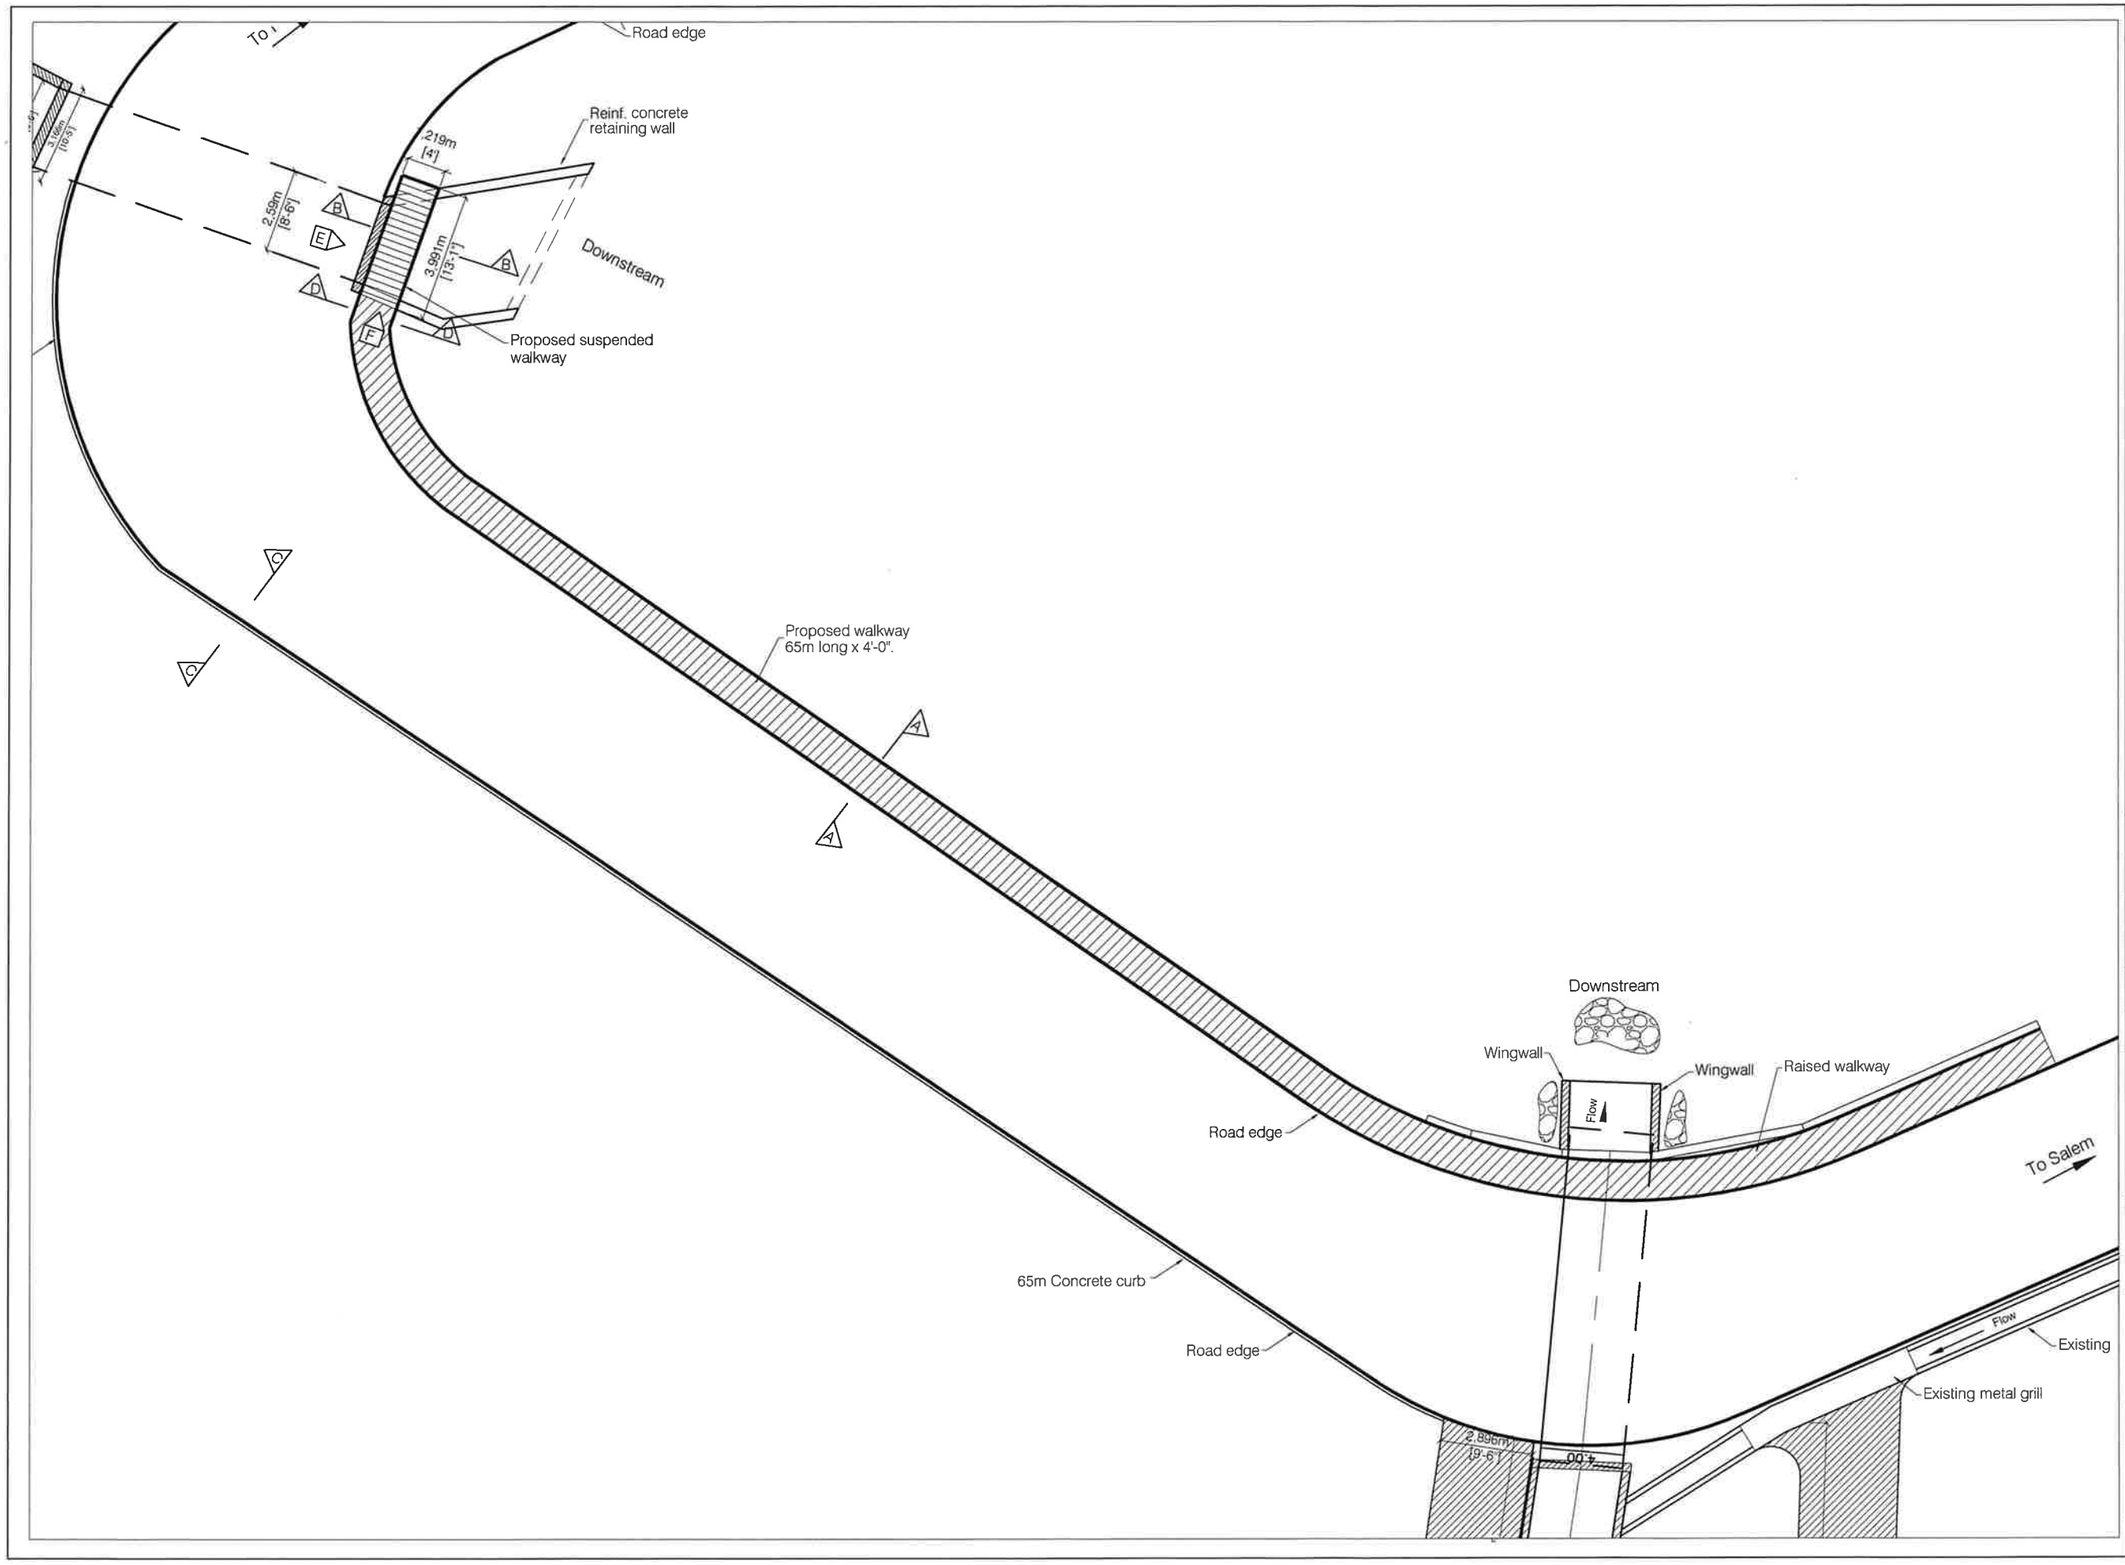


GENERAL NOTES

No.	Revision / Issue	By	Chk	Date

Public Works Department
P.O. Box 344
Montserrat
West Indies
Tel: 664- 491-2521/2
Fax: 664- 491- 3475
Email: gov.eng@candw.ms

PROJECT: FRITH'S ROAD IMPROVEMENT

TITLE: PLAN VIEW

DESIGN: PWD | JOB #: 0

DRAWN: OREENJ


CHECKED: PWD

FILE PATH: 0


DATE: 13/10/2025

SCALE: AS SHOWN


PROJECT: 01

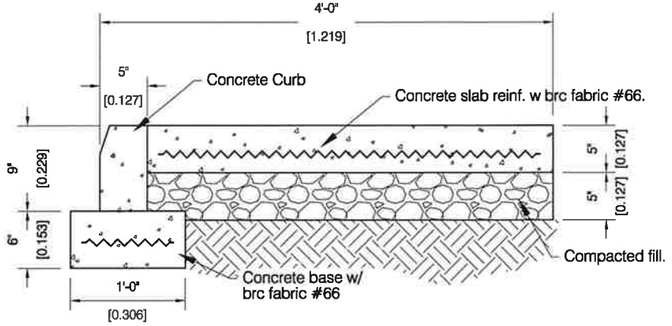


A Typical Sidewalk w/ Curb.
Scale 1" =1'-0"

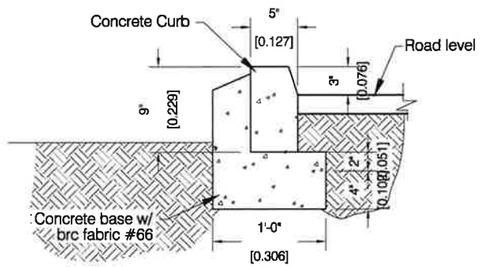


C Curb Detail
Scale 1" =1'-0"

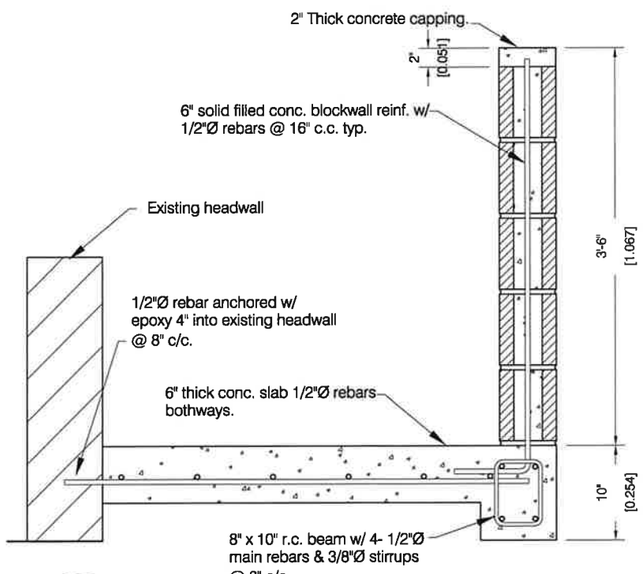


B Section thru Suspended Walkway
Scale 1" =1'-0"

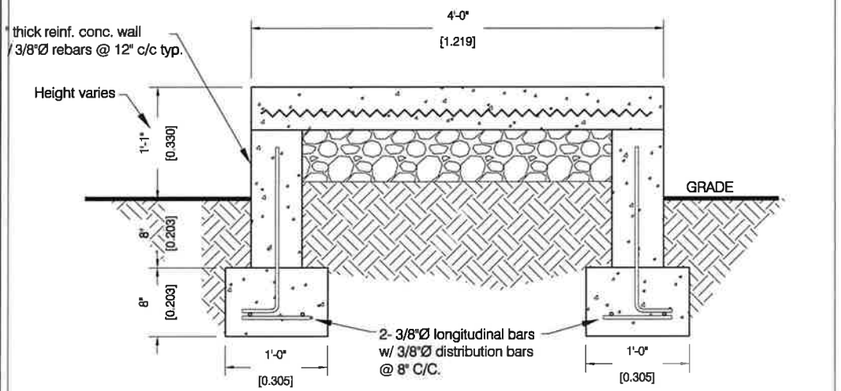

D Section thru Raised Sidewalk
Scale 1" =1'-0"

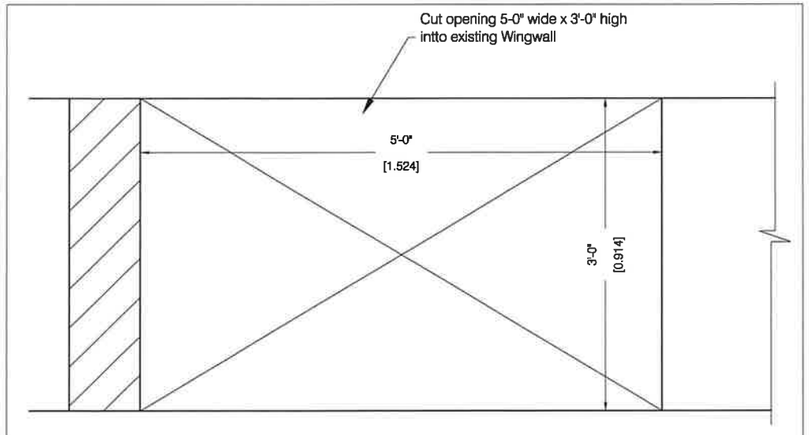

F Profile of Cut thru Existing Wingwall
Scale n.t.s.

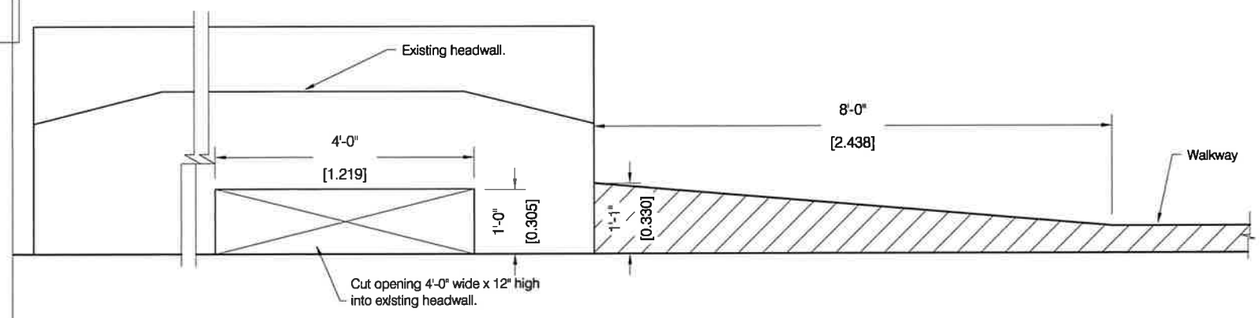

E Profile of Headwall/Walkway
Scale n.t.s.

GENERAL NOTES

No.	Revision / Issue	By	Chk	Date

Public Works Department
P.O. Box 344
Montserrat
West Indies
Tel: 664- 491-2521/2
Fax: 664- 491- 3475
Email: gov.eng@candw.ms

PROJECT: FRITH'S ROAD IMPROVEMENT

TITLE: DETAILS

DESIGN: RAWL | JOB #: 0

DRAWN: OREENJ

CHECKED: P.W.D.

FILE PATH: 0

DATE: 10/13/2025

SCALE: AS SHOWN

SHEET NO.: 02