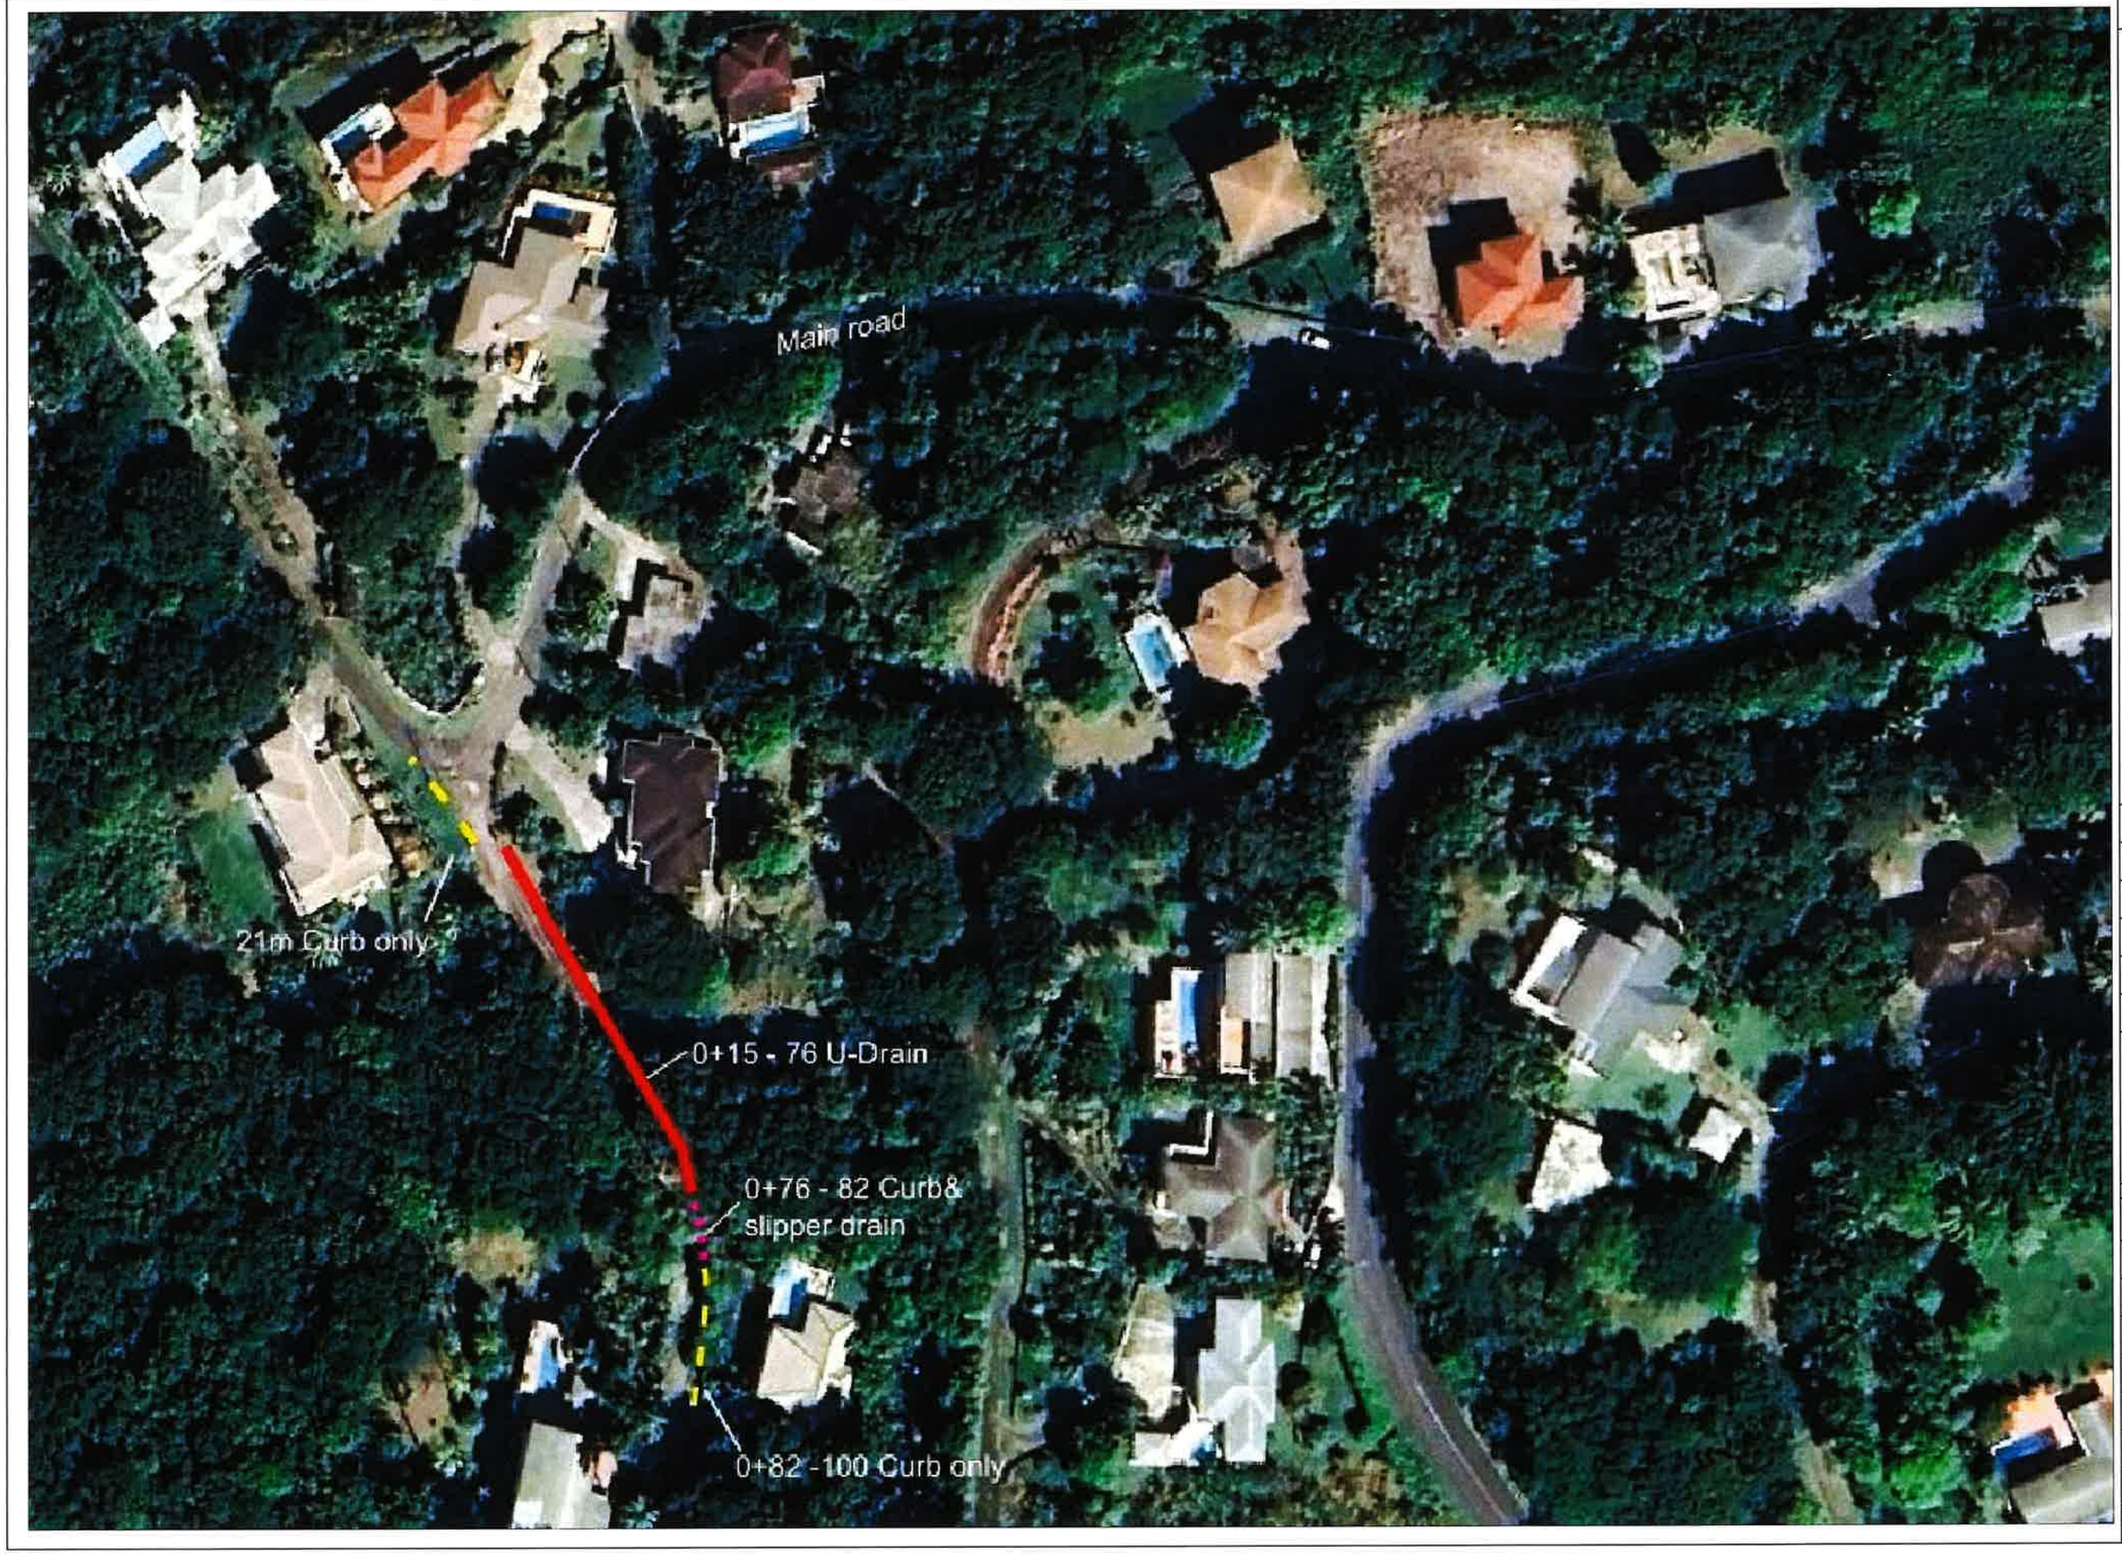


GENERAL NOTES

No.	Revision / Issue	By	Chk	Date

Public Works Department
P.O. Box 344
Montserrat
West Indies
Tel: 664- 491-2521/2
Fax: 664- 491- 3475
Email: gov.eng@candw.ms

PROJECT: WOODLANDS DRAIN IMPROVEMENT

TITLE: SITE LOCATION PLAN

DESIGN: PWD | JOB #: 0

DRAWN: OREENJ


CHECKED: PWD

FILE PATH: 0

DATE: 16/10/2025

SCALE: AS SHOWN

PROJECT: 01

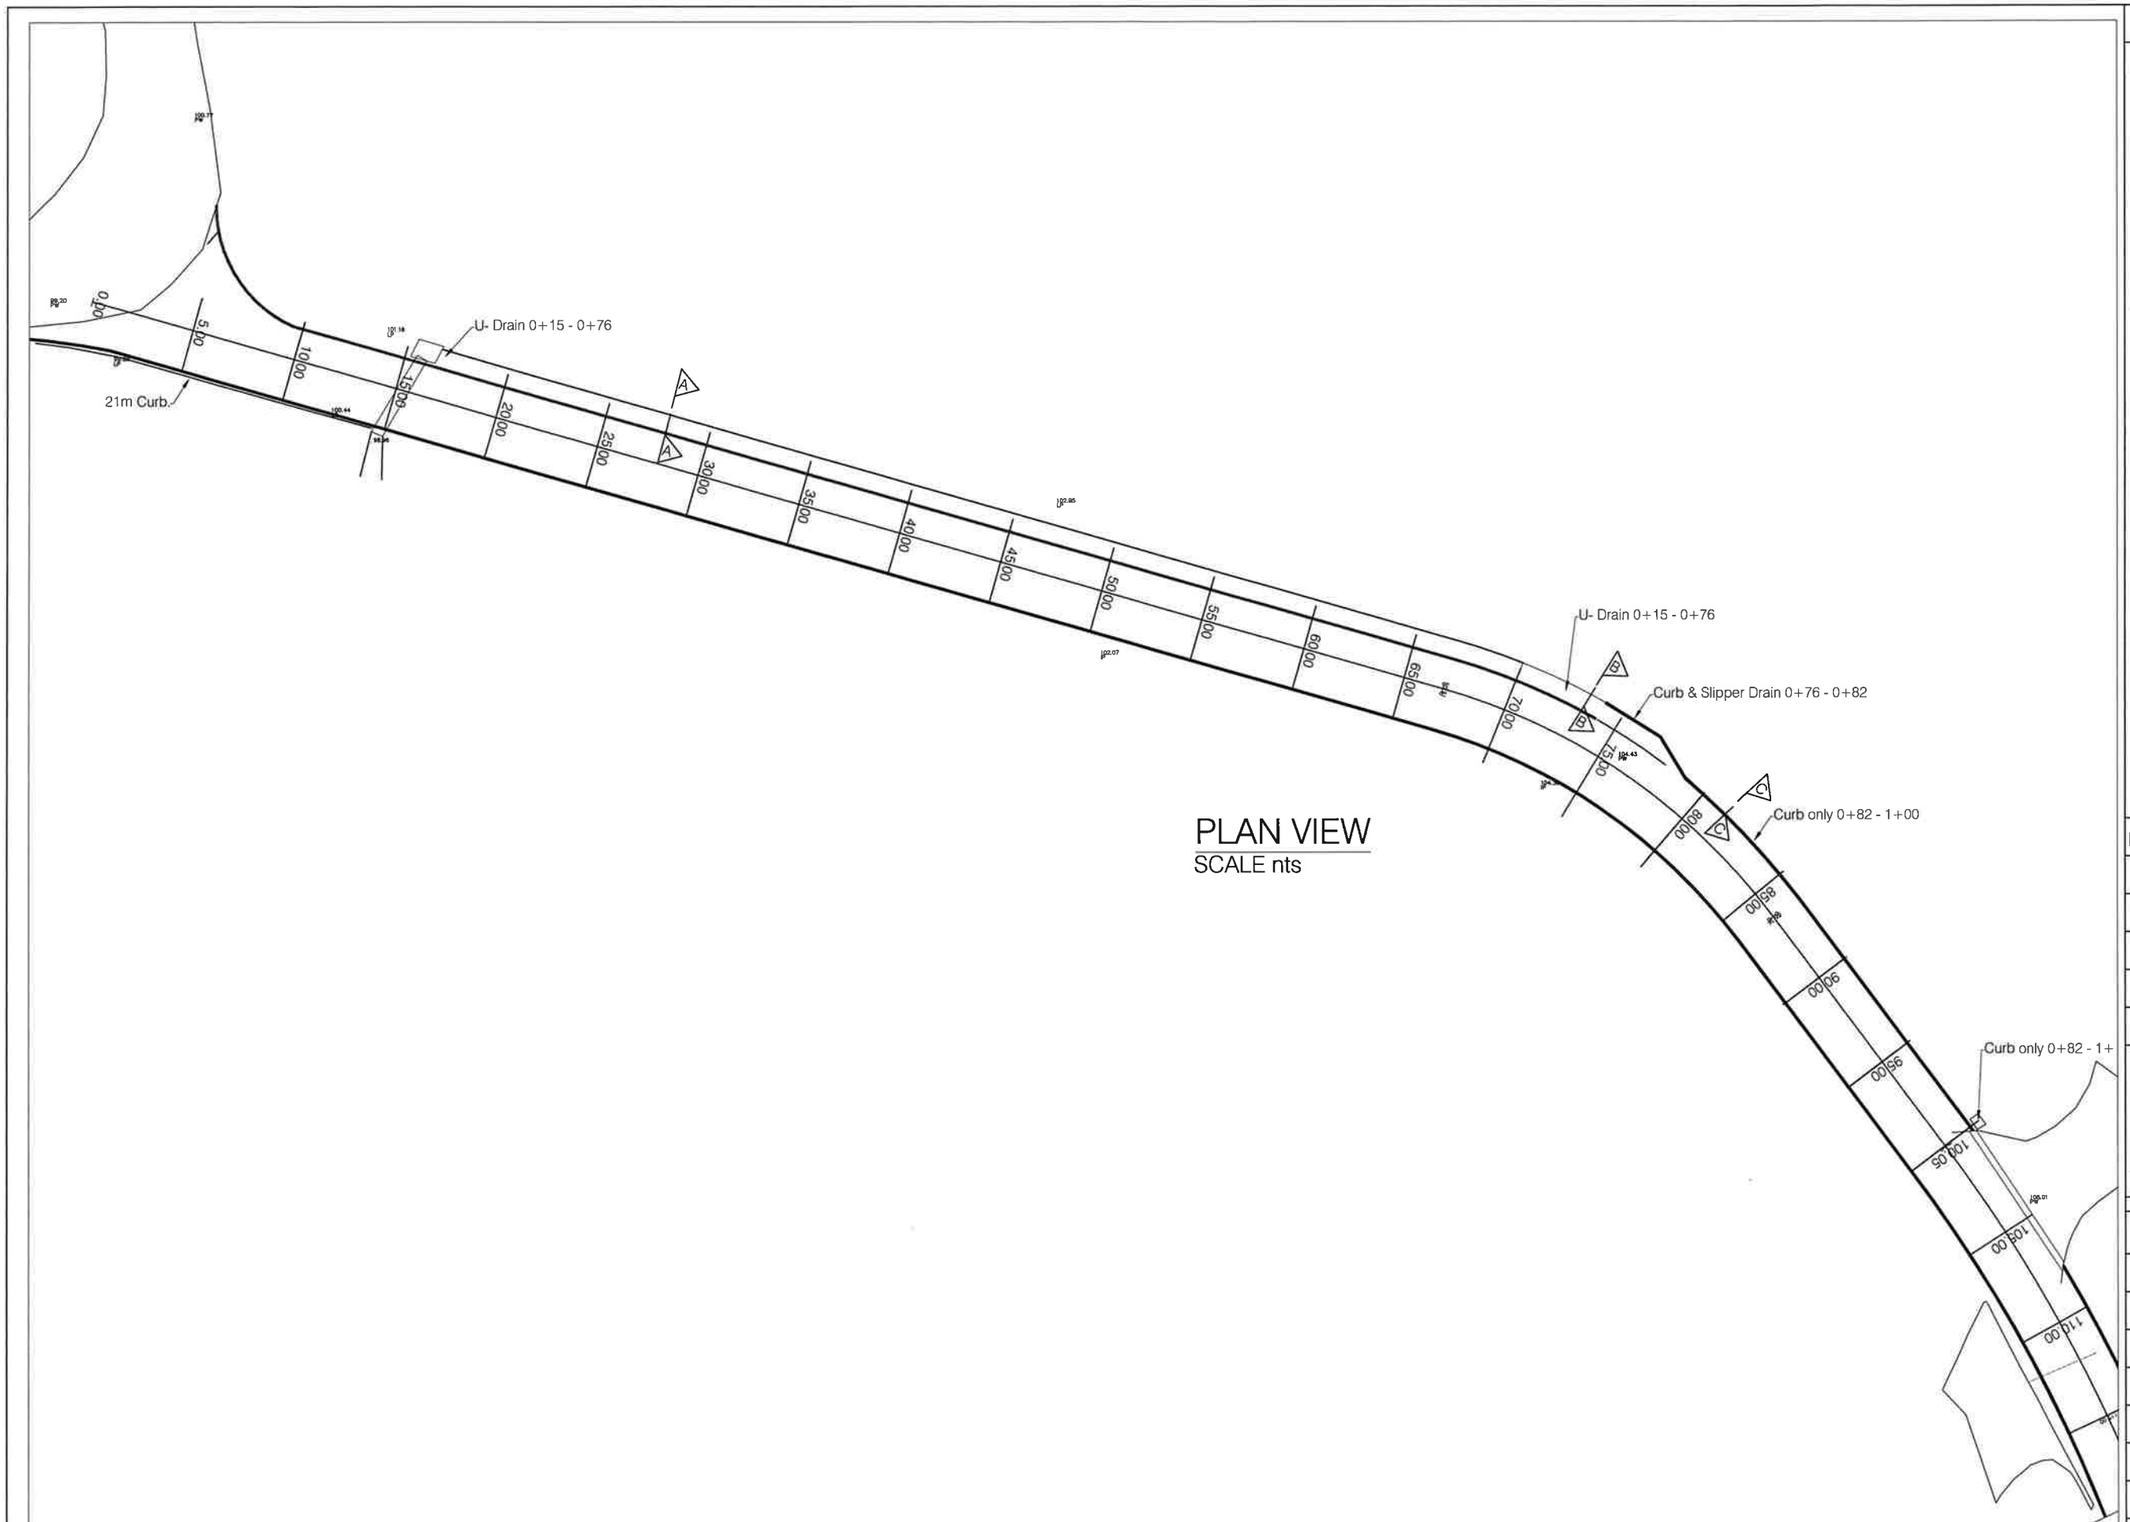

PLAN VIEW
SCALE nts

GENERAL NOTES

No.	Revision / Issue	By	Chk	Date

Public Works Department
P.O. Box 344
Montserrat
West Indies
Tel: 664- 491-2521/2
Fax: 664- 491- 3475
Email: gov.eng@candw.ms

PROJECT: WOODLANDS DRAIN IMPROVEMENT

TITLE: PLAN VIEW

DESIGN: PWD | JOB #: 0

DRAWN: OREENJ


CHECKED: PWD

FILE PATH: 0

DATE: 16/10/2025

SCALE: AS SHOWN


PROJECT: 02

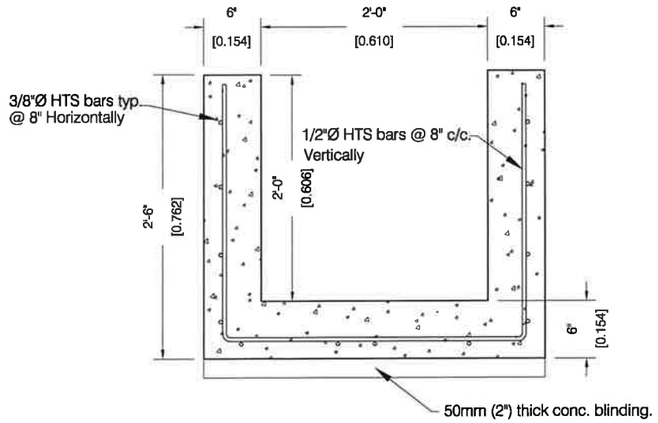

Section A-A


Proposed "U" Drain Section (2'-0" wide. 0+15 - 0+76.)

Scale 1" =1'-0"

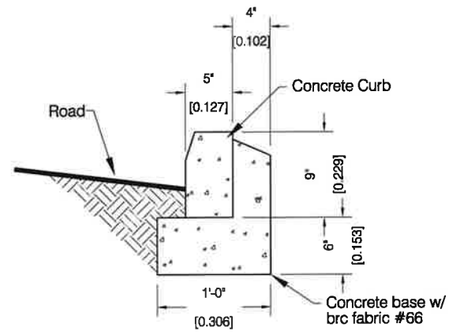

Typical Curb Detail (0+82 - 1+00)

Scale 1" =1'-0"

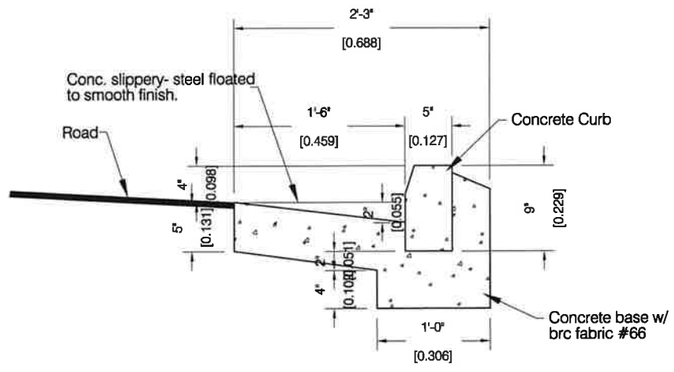

Typical Curb & Slipper Detail (0+76 - 0+82)

Scale NTS

GENERAL NOTES

No.	Revision / Issue	By	Chk	Date

Public Works Department
P.O. Box 344
Montserrat
West Indies
Tel: 664- 491-2521/2
Fax: 664- 491- 3475
Email: gov.eng@candw.ms

PROJECT: WOODLANDS DRAIN IMPROVEMENT

TITLE: DRAINAGE DETAILS

DESIGN: PWD | JOB #: 0

DRAWN: OREENJ

CHECKED: PWD

FILE PATH:
0

DATE: 17/10/2025

SCALE: AS SHOWN

SHEET NO.:
03