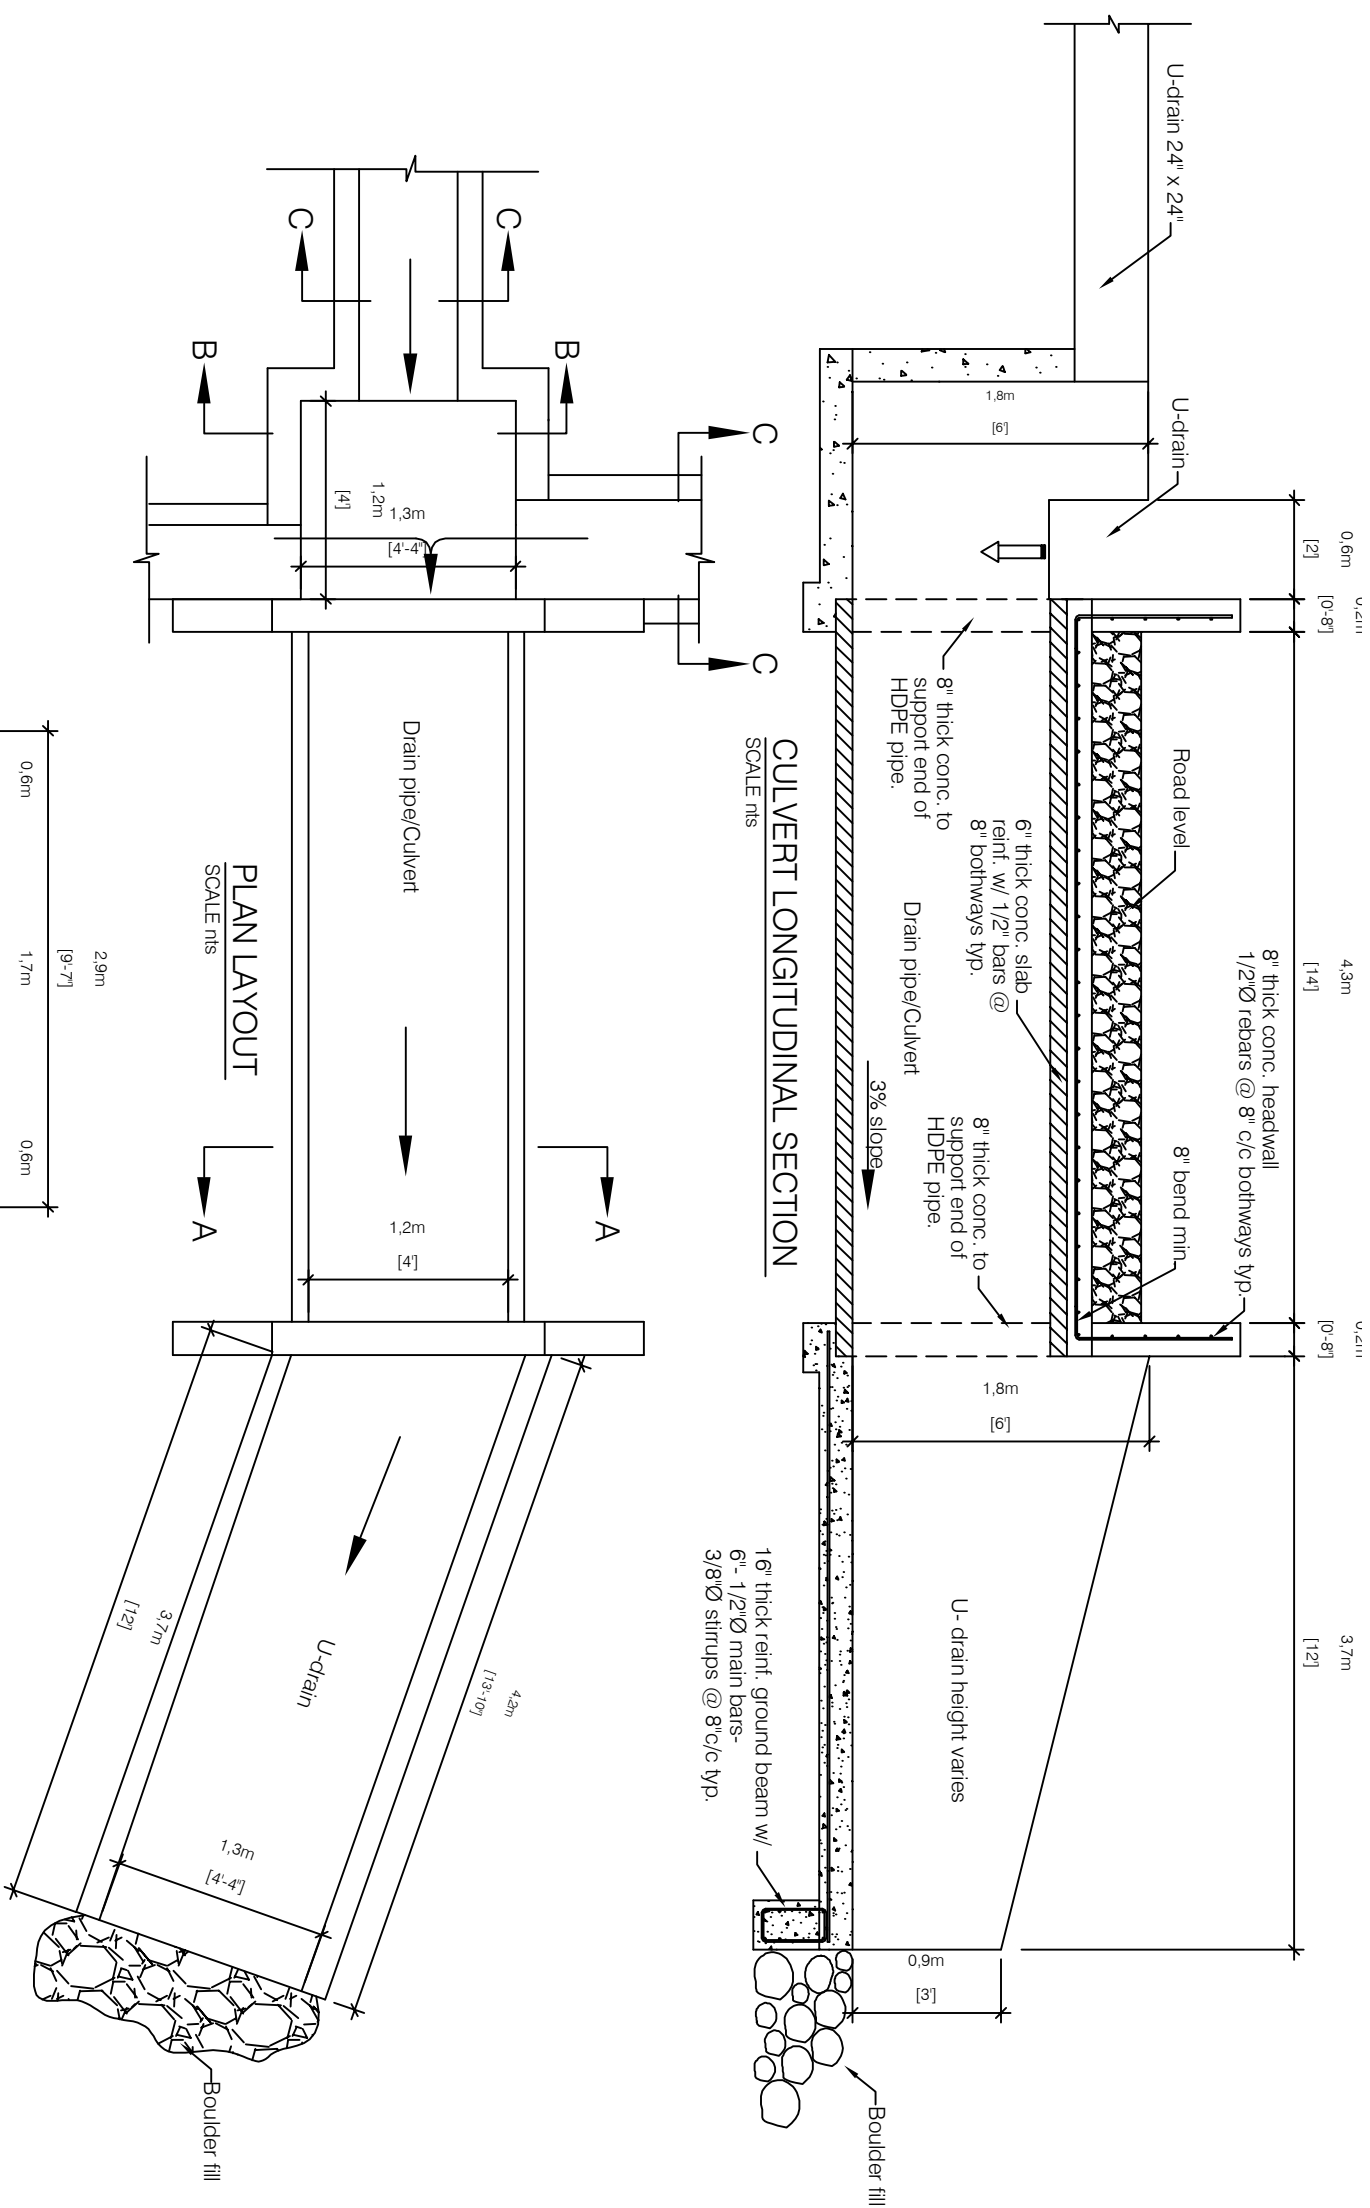
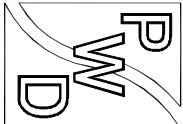


GENERAL NOTES

[illegible]

Public Works Department
P.O. Box 344
Montserrat
West Indies
Tel: 664- 491-2521/2
Fax: 664- 491- 3475
Email: gov.eng@candw.m.m

PROJECT: MONGO HILL ROAD & DRAIN IMPROVEME

TITLE: DRAIN SECTIONS

DESIGN: RAWL

DRAWN: OREENJ

CHECKED: PWD

FILE PATH: 0	SHEET NO.:
-----------------	------------

DATE: 18/07/2023

SCALE: NTS