

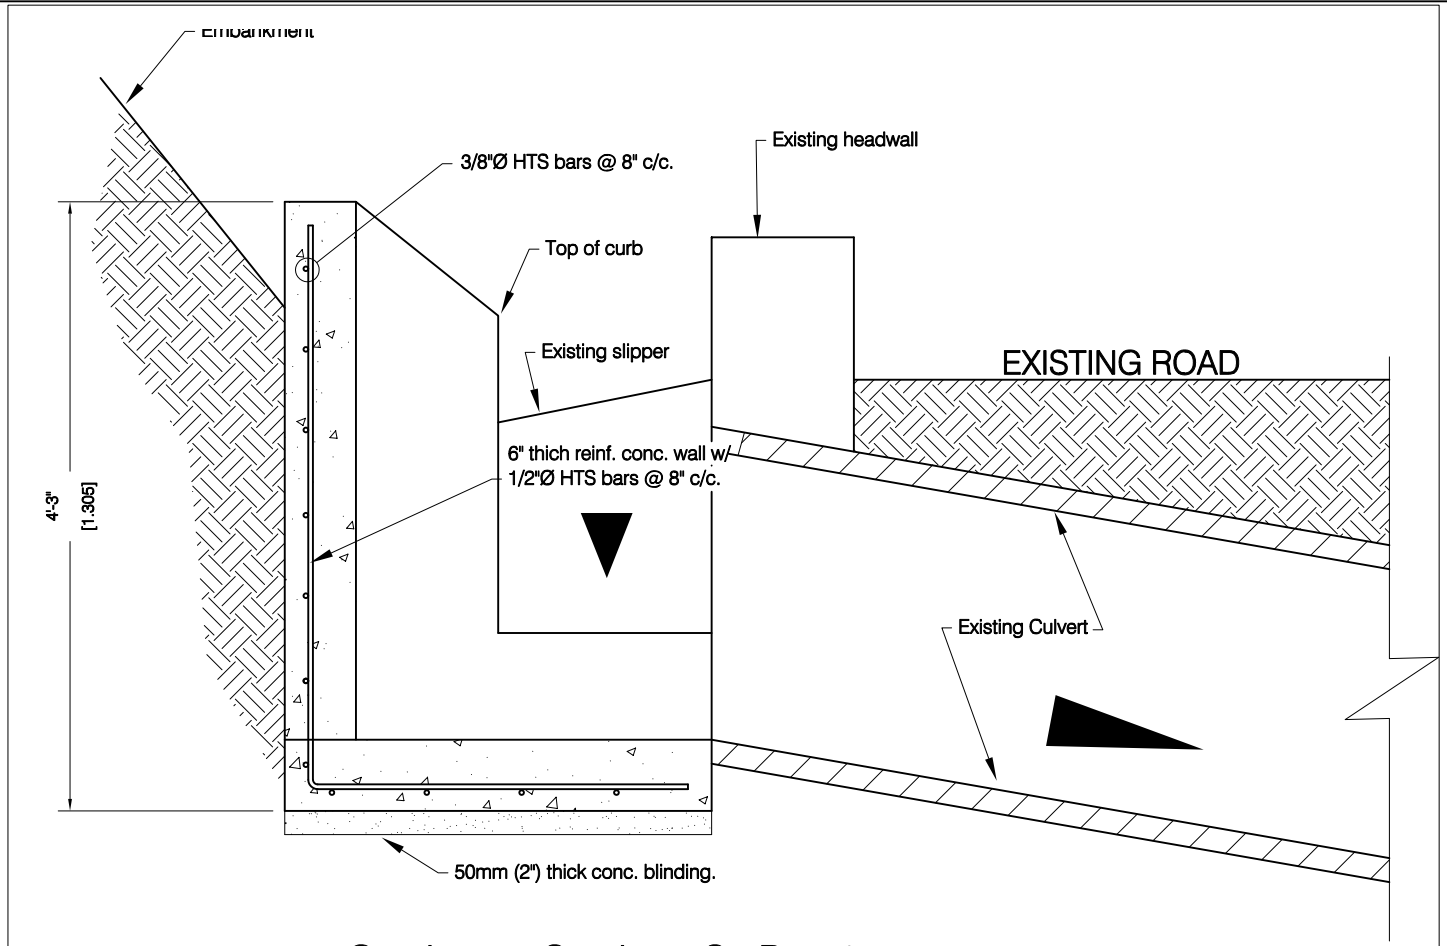



A Catchment Section - St. Peter's
Scale 3/4" =1'-0"

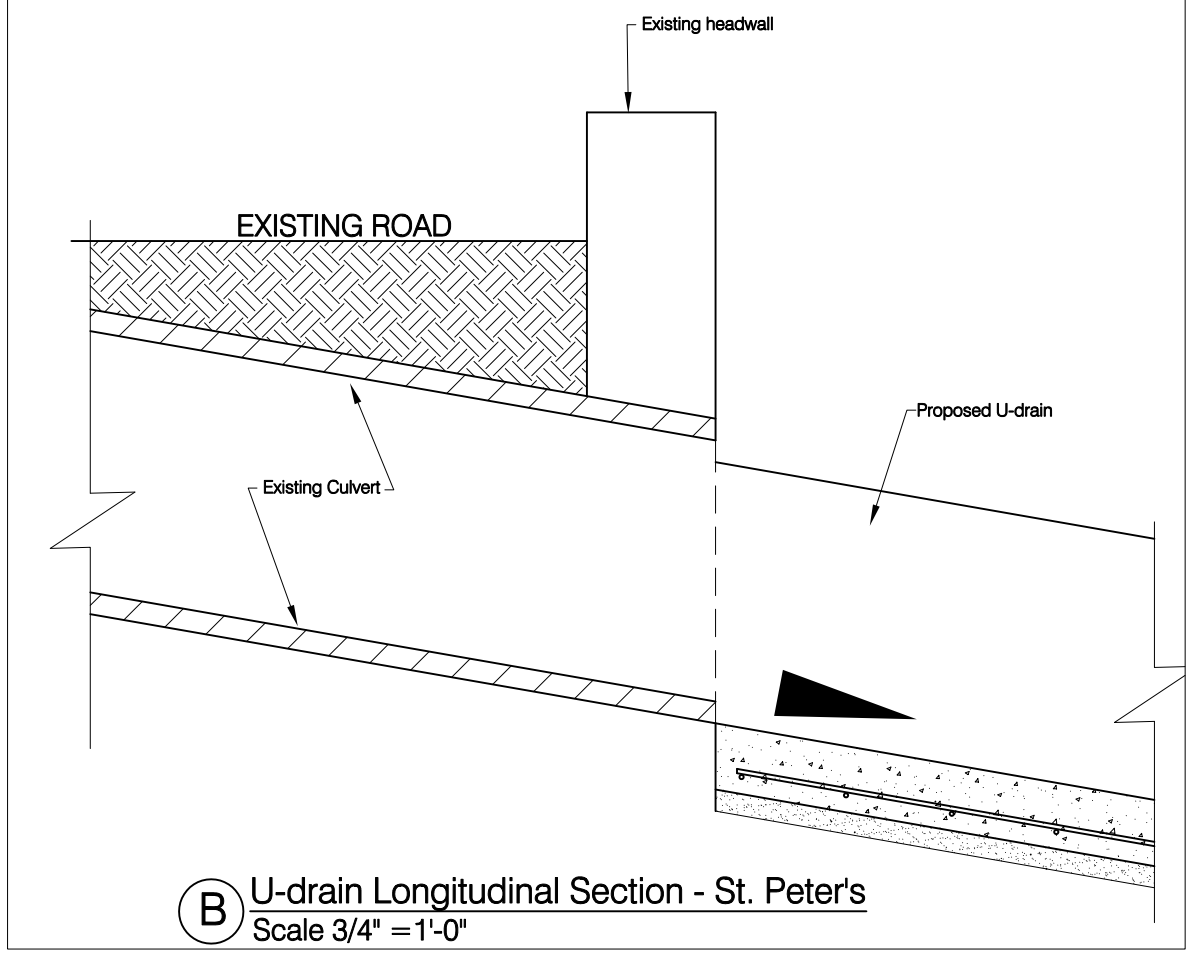

B U-drain Longitudinal Section - St. Peter's
Scale 3/4" =1'-0"

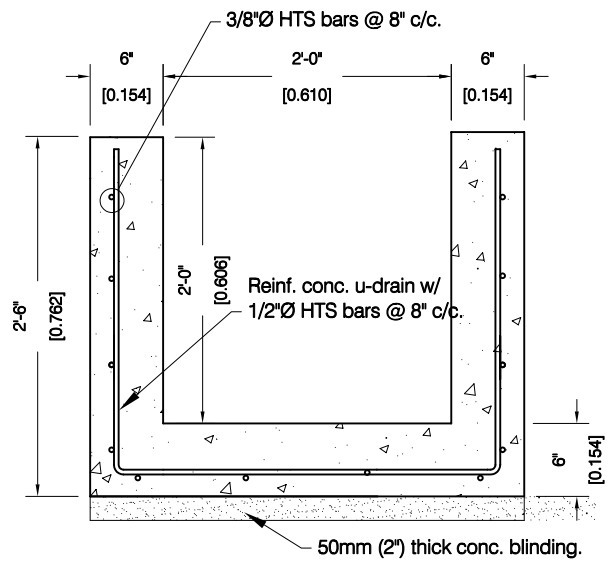

C "U" Drain Section - St. Peter's
Scale 3/4" =1'-0"

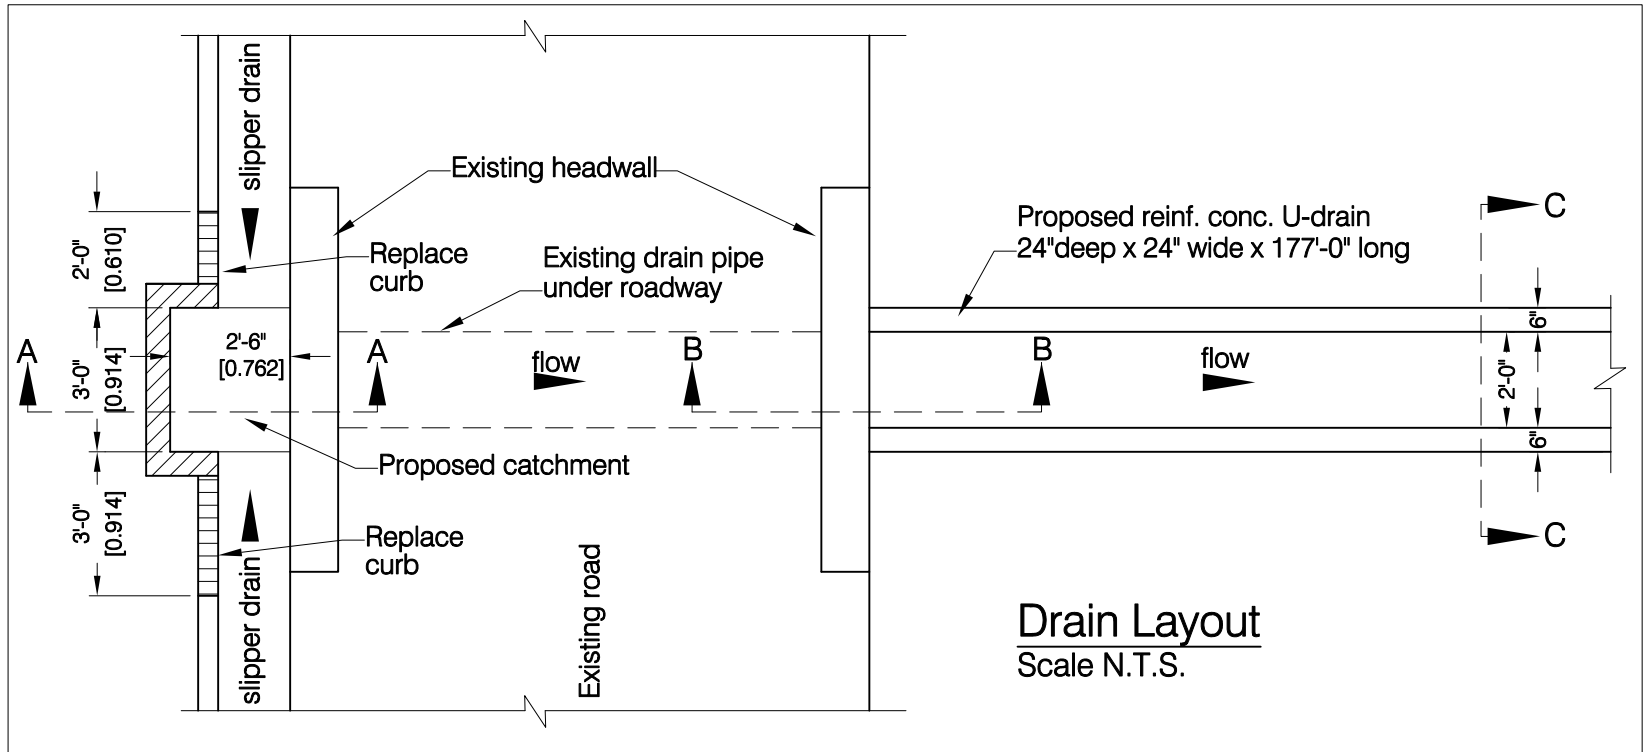

Drain Layout
Scale N.T.S.

GENERAL NOTES

No.	Revision / Issue	By	Chk	Da

Public Works Department
P.O. Box 344
Montserrat
West Indies
Tel: 664- 491-2521/2
Fax: 664- 491- 3475
Email: gov.eng@candw.m

PROJECT: ST. PETER'S DRAIN IMPROVEMEN

TITLE: PLAN/ SECTION/DETAILS

DESIGN: PWD | JOB #: 0

DRAWN: OREENJ

CHECKED: PWD

FILE PATH:
0

DATE: 05/03/2025

SCALE: NTS

SHEET NO.:
02