


GENERAL NOTES


No.	Revision / Issue	By	Chk	Da

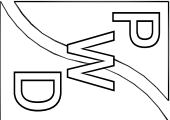


Public Works Department
P.O. Box 344
Montserrat
West Indies
Tel: 664- 491-2521/2
Fax: 664- 491 - 3475
Email: gov.eng@candw.m

PROJECT: MONGO HILL ROAD & DRAIN IMPROVEME	
TITLE: U-DRAIN 24" - SLIPPER DRAIN	
DESIGN: RAWL	JOB #: 0
DRAWN: OREENJ	
CHECKED: PWD	

FILE PATH: 0	SHEET NO.: 04
DATE: 18/07/2023	
SCALE: NTS	

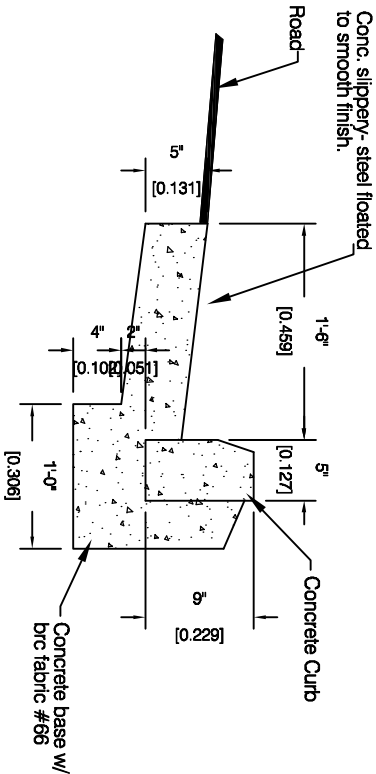

Typical Curb & Slipper Detail
Scale 3/4"= 1'-0"

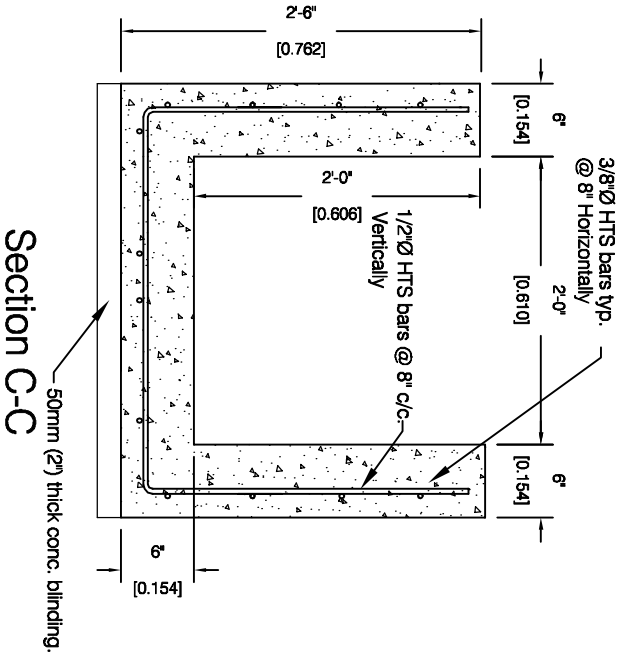

Section C-C
Proposed "U" Drain Section (2'-0" wide.)
Scale 3/4"= 1'-0"