
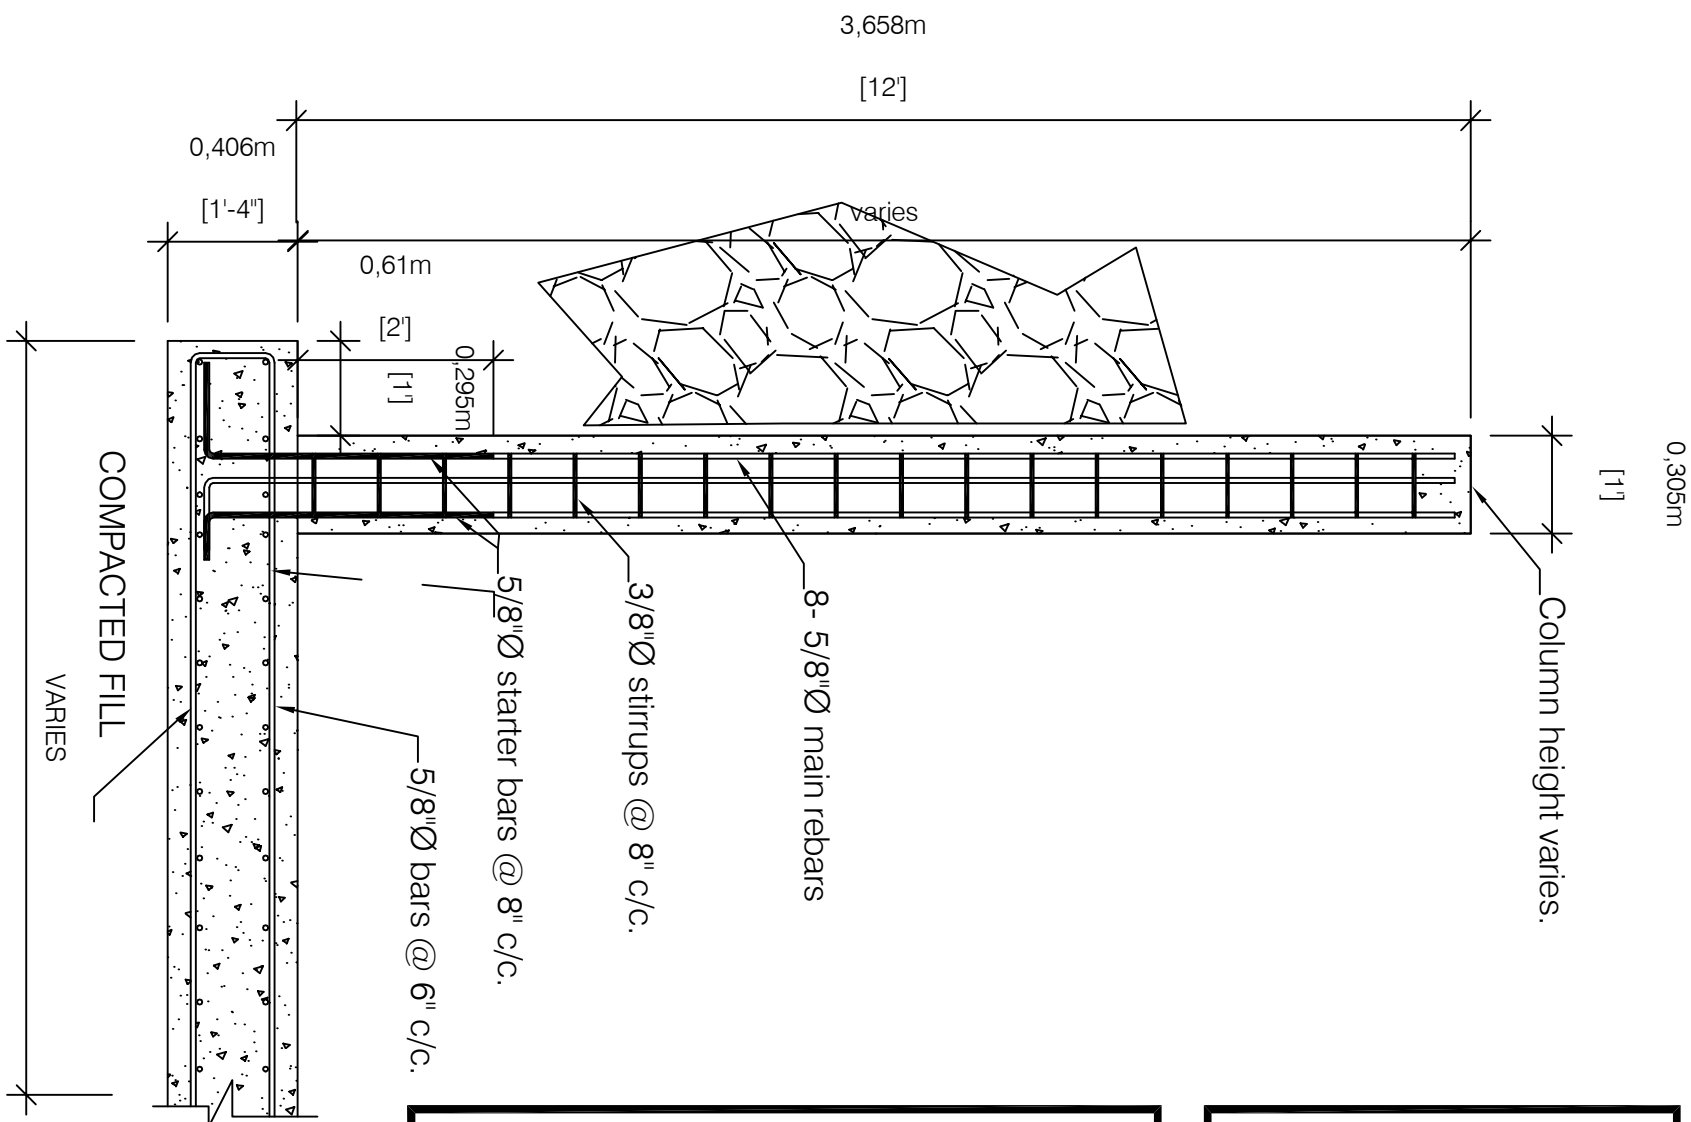


REINF. CONCRETE COLUMN DETAIL (Cross section)

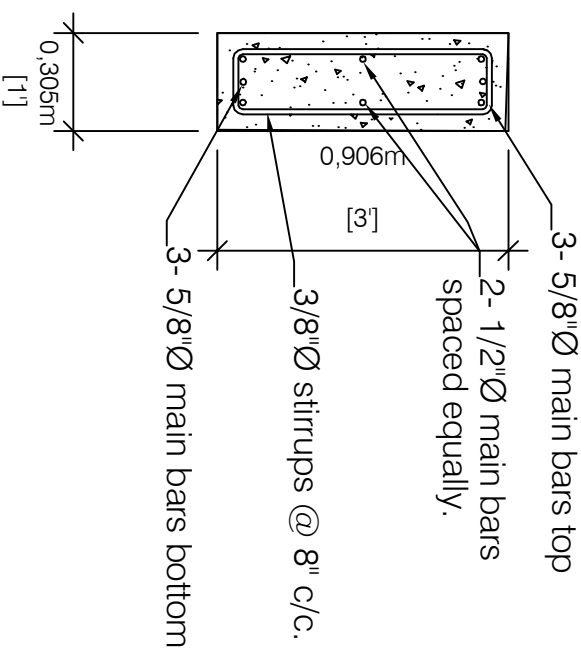

REINF. CONCRETE BEAM DETAIL
SCALE nts

[illegible]

Public Works Department
P.O. Box 344
Montréal
West Indies
Tel: 664-491-2521/2
Fax: 664-491-3475
Email: gov.eng@cwadw.tt

PROJECT: FRITH'S BRIDGE	
TITLE: COLUMN/ BEAM DETAILS	
DESIGN: PWD	JOB #: 0
DRAWN: ORENU	
CHECKED: PWD	

FILE PATH: 0	PROJECT:
DATE: 17/11/2022	03a
SCALE: AS SHOWN	