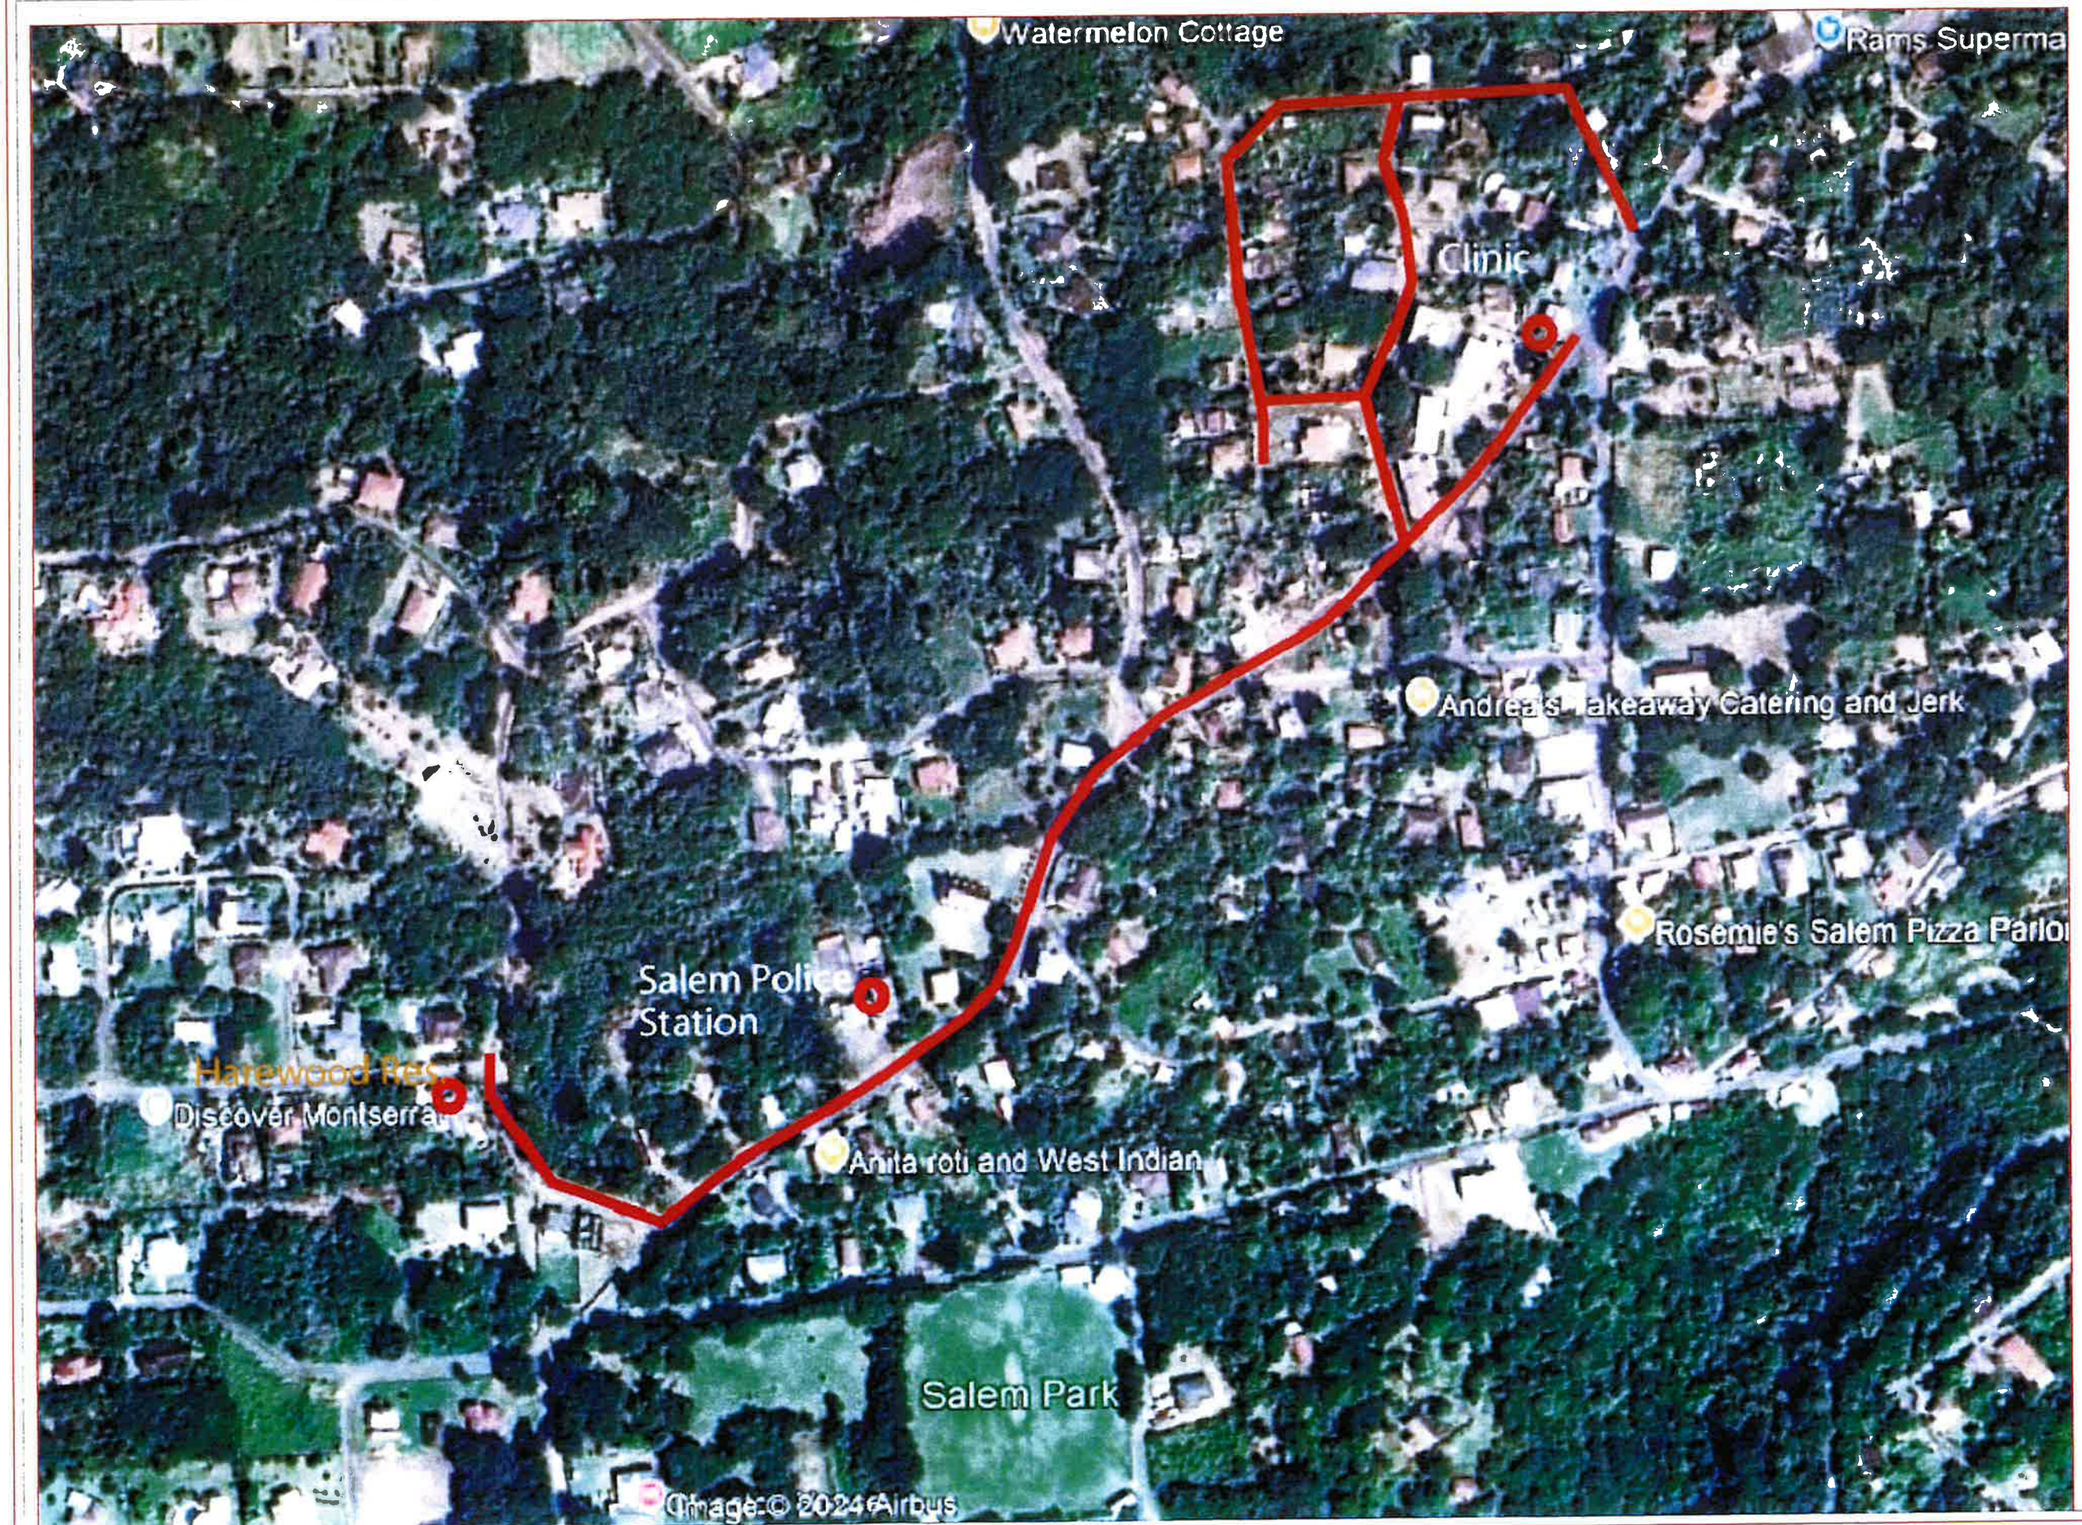


GENERAL NOTES

No.	Revision / Issue	By	Chk	Date

Public Works Department
P.O. Box 344
Montserrat
West Indies
Tel: 664- 491-2521/2
Fax: 664- 491- 3475
Email: gov.eng@candw.ms

PROJECT: SALEM ROAD WORKS

TITLE: PLAN

DESIGN: PWD | JOB #: 0

DRAWN: OREENJ

CHECKED: PWD

FILE PATH
D

DATE: 19/11/2024

SCALE: 0

SHEET NO.: 01