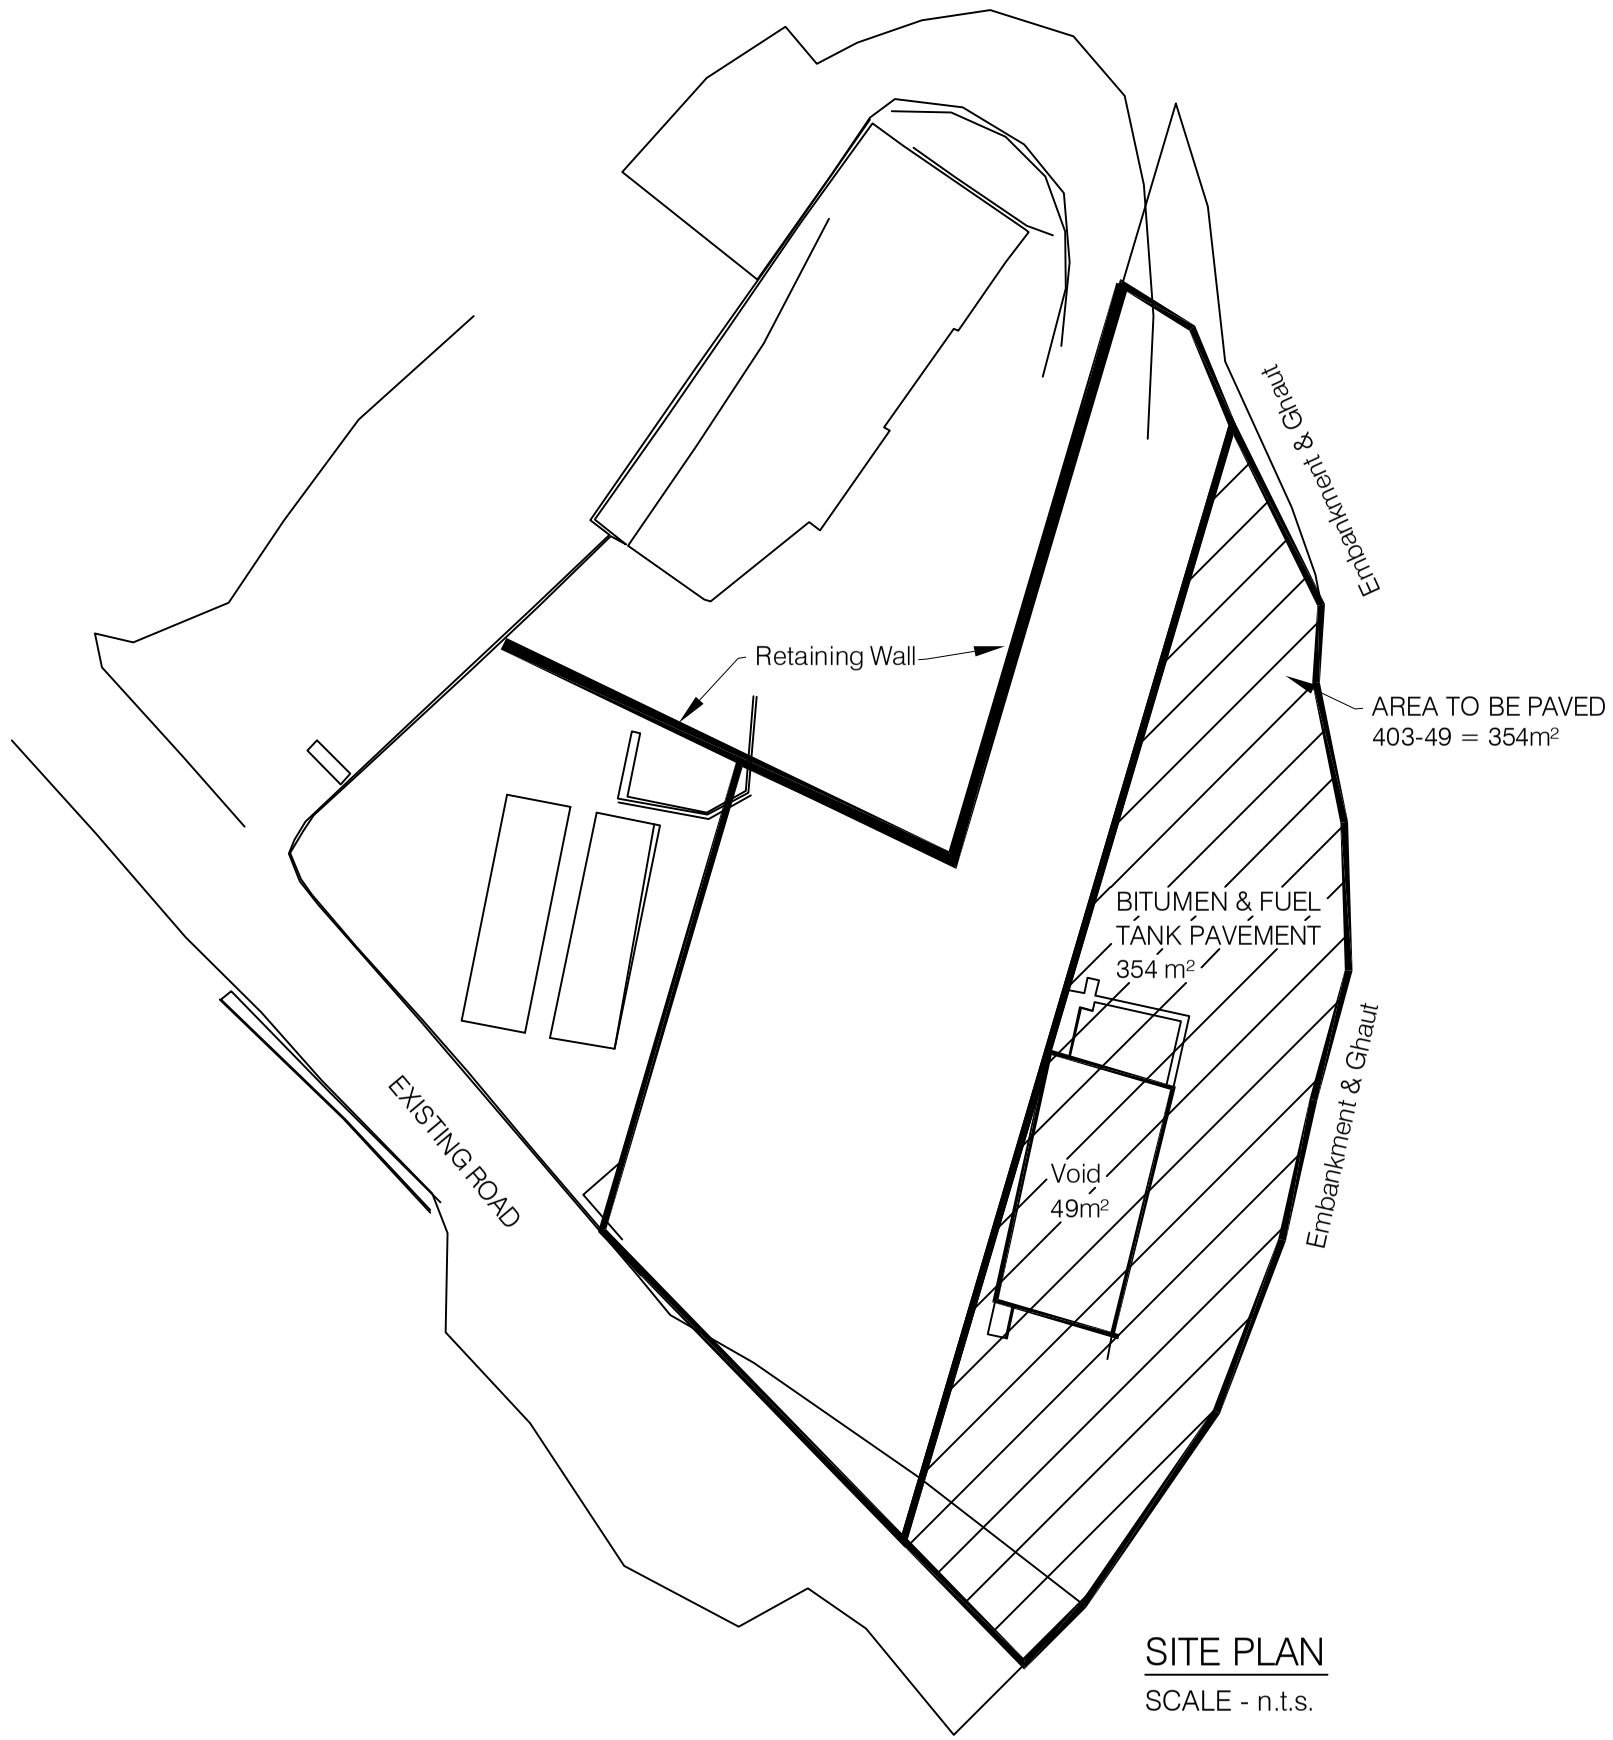


SITE PLAN

SCALE - n.t.s.

GENERAL NOTES

| No. | Revision / Issue | By | Chk | Da |
|---|---|---|---|---|
| | | | | |
| | | | | |
| | | | | |
| | | | | |
| | | | | |

Public Works Department
P.O. Box 344
Montserrat
West Indies
Tel: 664- 491-2521/2
Fax: 664- 491- 3475
Email: gov.eng@candw.rr

PROJECT: ASPHALT PLANT BASE

TITLE: BITUMEN & FUEL PAVEMENT

DESIGN: PWD | JOB #: 0

DRAWN: OREENJ

CHECKED: PWD

FILE PATH: 0

DATE: 30/09/2021

SCALE: NTS

SHEET NO.: 01